0 1m 2m 3m 4m 5m

SCALE 1:100 @ A3

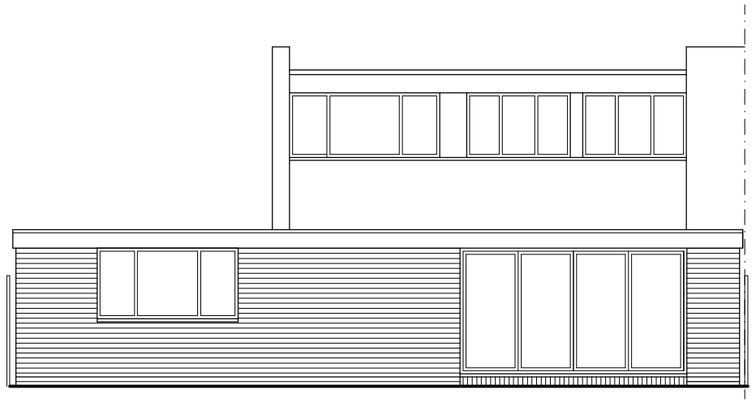

REAR ELEVATION

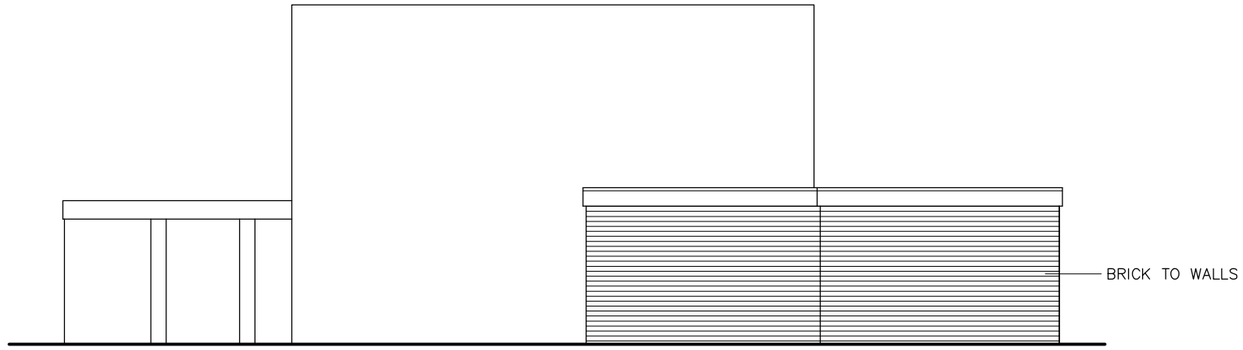

SIDE ELEVATION

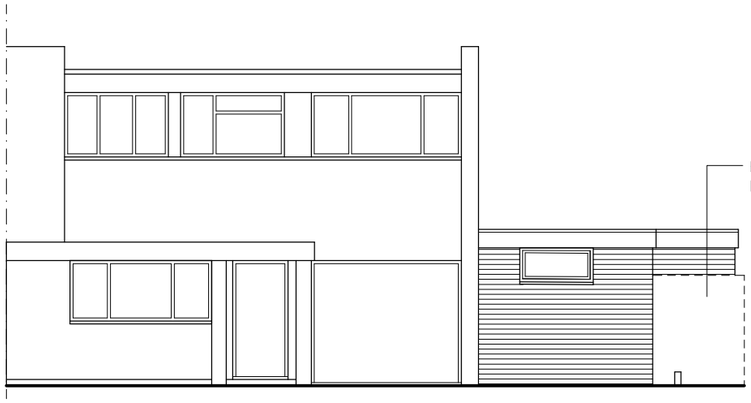

FRONT ELEVATION

SIDE ELEVATION

FOR MR C. POOLE		
SITE 26 CANAL ROAD, YAPTON. BN18 0HD		
TITLE PROPOSED EXTENSION ELEVATIONS		
SCALE 1:100	DRAWN AH 05/21	DRAWING NO. 04 REV

ARUN DISTRICT COUNCIL Y/68/21/HH