
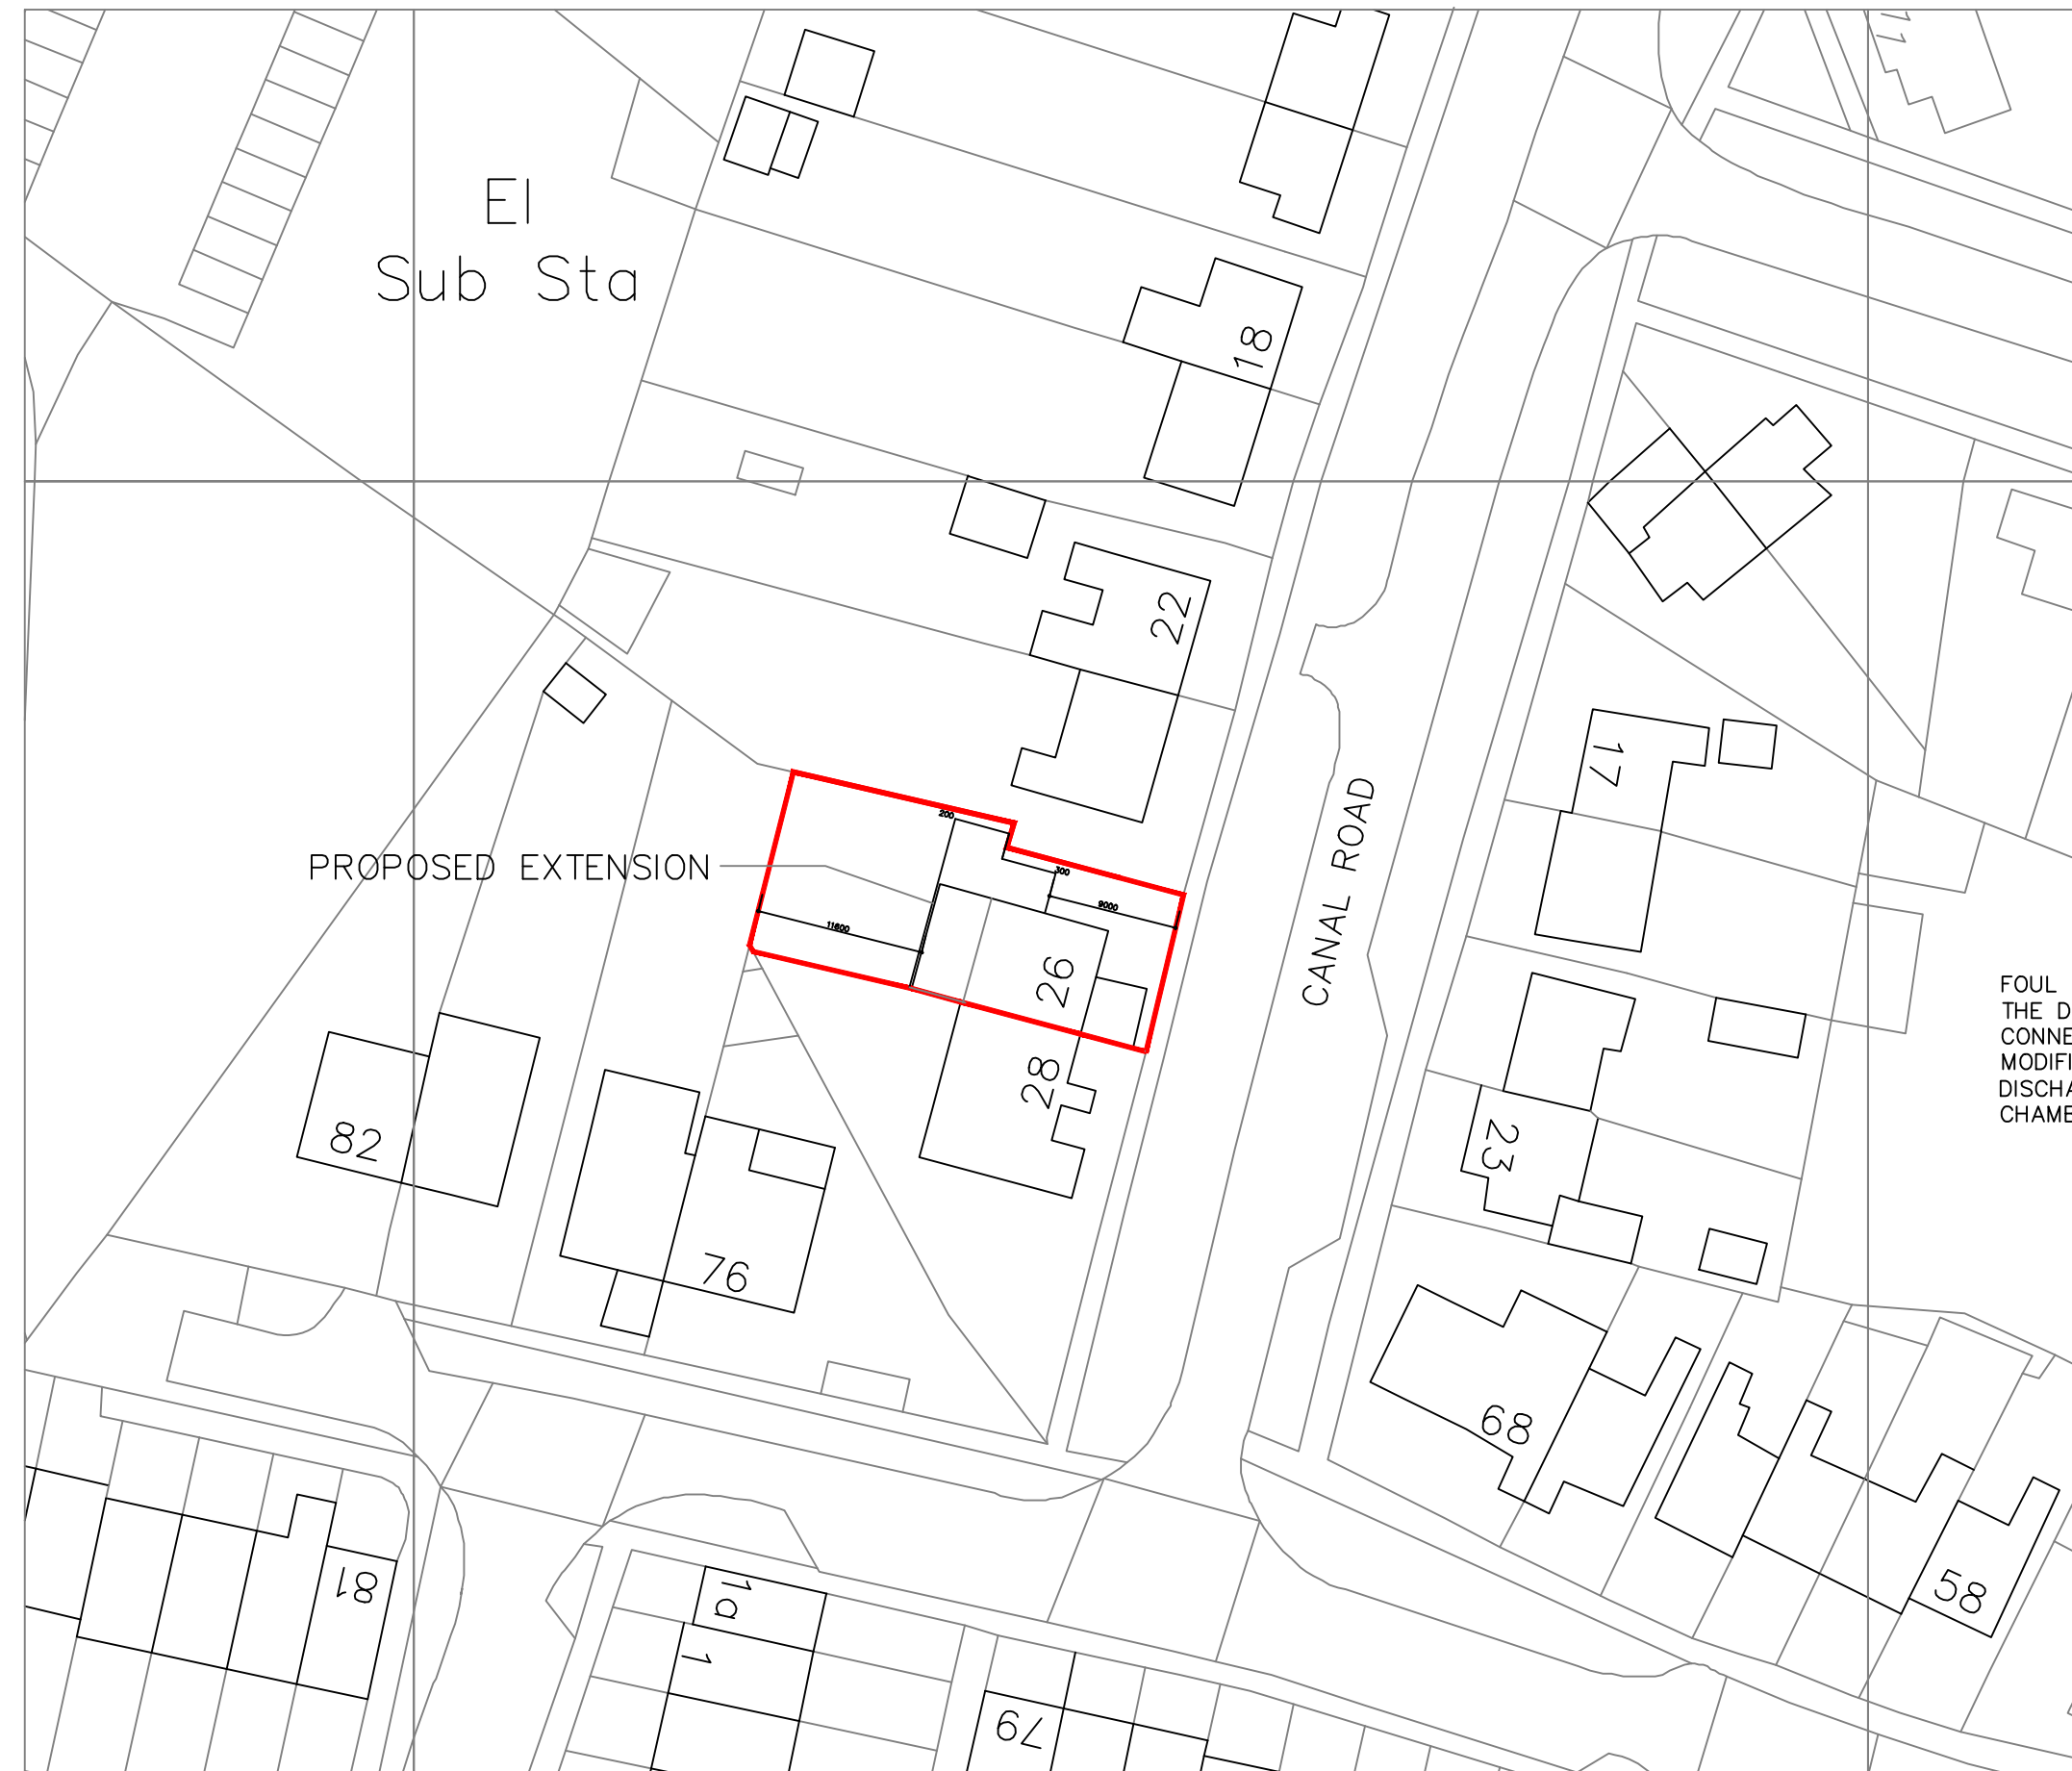


FOUL DRAINAGE:
THE DWELLING HAS AN EXISTING
CONNECTION TO THE MAIN SEWER & ANY
MODIFIED/ADDITIONAL DRAIN RUNS WILL
DISCHARGE TO THIS VIA THE EXISTING
CHAMBER TO THE REAR OF THE PROPERTY.

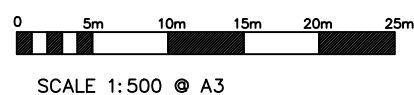

SCALE 1:500 © A3

REV. A – DRAINAGE NOTE ADDED 24/5/21

FOR MR C. POOLE		
SITE 26 CANAL ROAD, YAPTON, WEST SUSSEX. BN18 0HD		
TITLE PROPOSED EXTENSION & ALTERATIONS BLOCK PLAN		
SCALE 1:500 © A3	DRAWN AH 05/21	DRAWING NO. 01B REV. A