ARUN DISTRICT COUNCIL:Y/6/08/
superseded 15.02.08

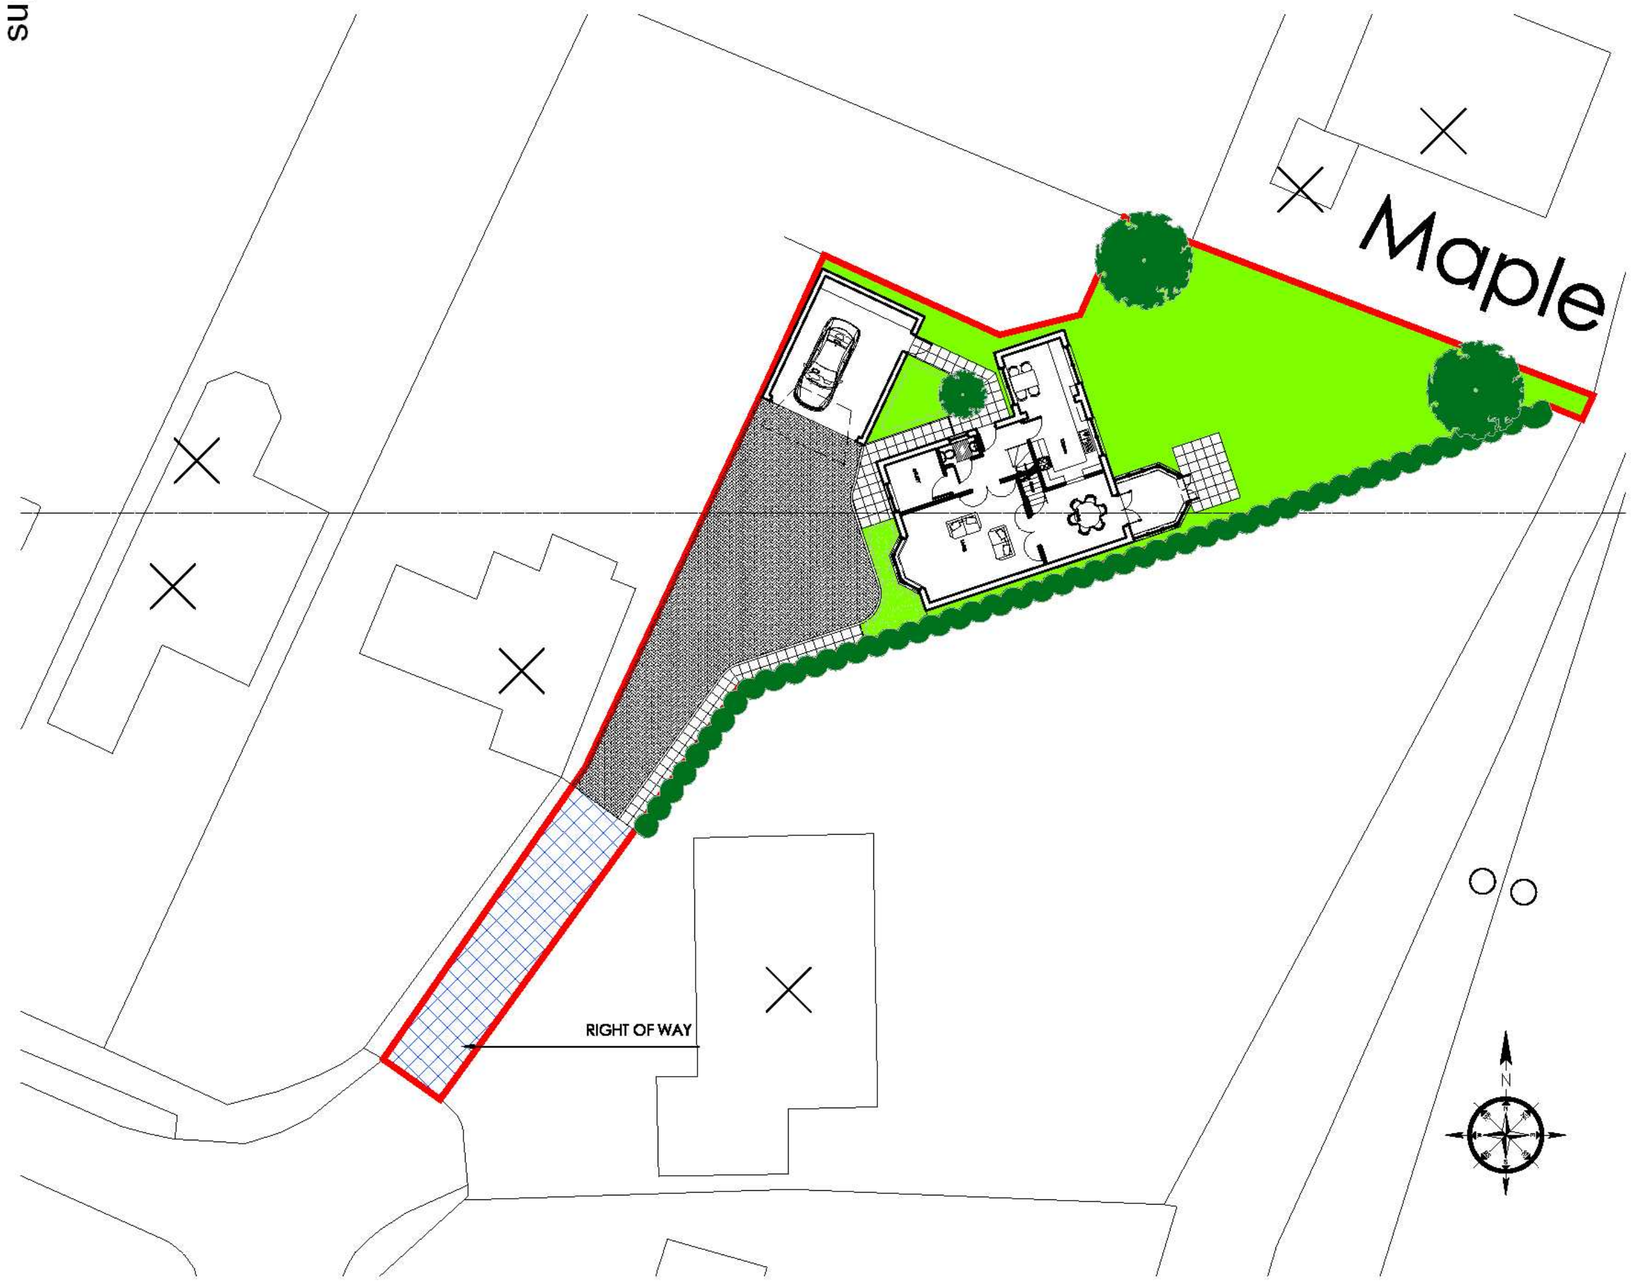

PROPOSED SITE PLAN 1:200

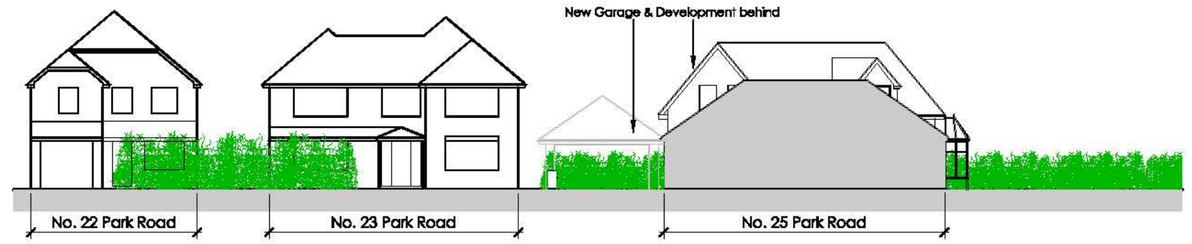

PROPOSED STREET SCENE ELEVATION 1:200

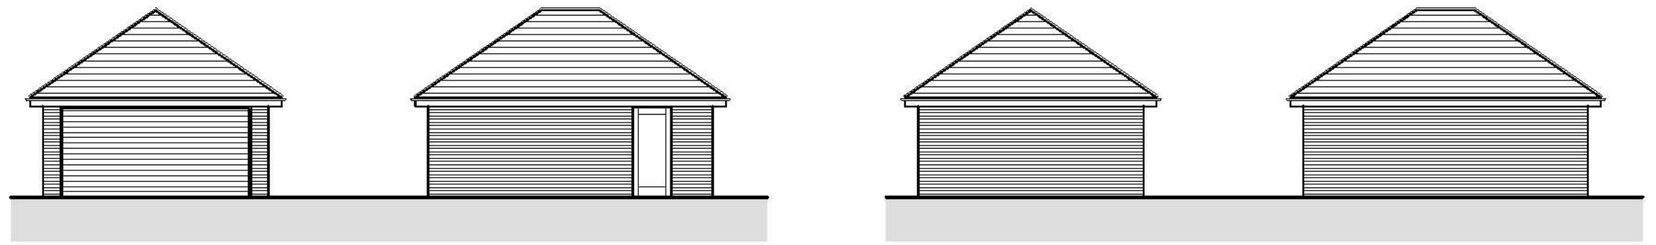

PROPOSED SOUTH-WEST ELEVATION 1:100 PROPOSED SOUTH-EAST ELEVATION 1:100 PROPOSED NORTH-EAST ELEVATION 1:100 PROPOSED NORTH-WEST ELEVATION 1:100

GARAGE ELEVATIONS

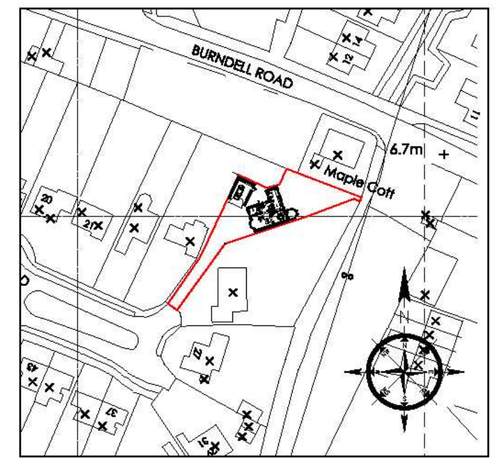

LOCATION PLAN 1:1250

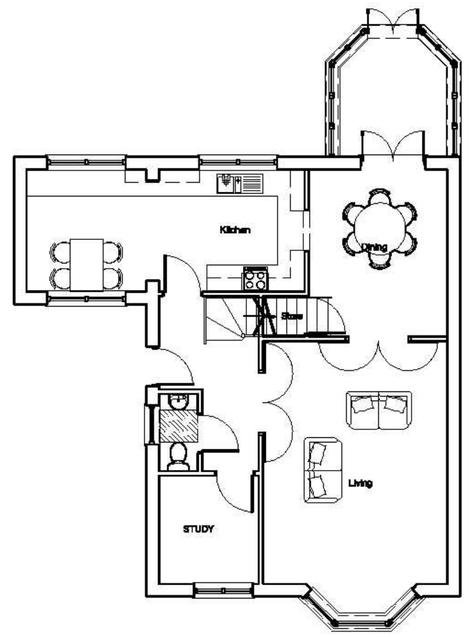

PROPOSED GROUND FLOOR PLAN 1:100

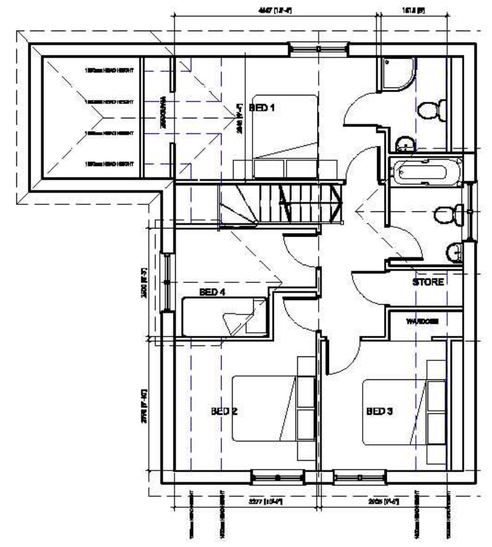

PROPOSED FIRST FLOOR PLAN 1:100

REVISIONS

P1	12.11.07	ISSUED TO CLIENT FOR COMMENTS
P2	24.11.07	ISSUED TO THE PLANNERS
P3	15.01.08	Street scene and elevations added as requested by planners
P4	28.01.08	REVISED ELEVATIONS & PLANS

RMW ASSOCIATES © COPYRIGHT RESERVED 2007
NOT TO BE SCALED. DIMENSIONS TO BE CHECKED ON SITE
SCALING ONLY FOR LOCAL AUTHORITY PURPOSES ONLY

RMW associates
ARCHITECTURAL DESIGN SERVICES
Flat 2 Mary Rose Court
20 - 21 South Parade, Southsea
Hampshire, PO5 2JD
Tel: 07780 667466 Fax: 07092 864487
email: mail@rmw-associates.co.uk

CLIENT NAME & ADDRESS	PROJECT ADDRESS
Mr A Wiedenhoeft & Mr D Brown 6 Davids Close Bognor Regis West Sussex PO21 5TR	Proposed Single Dwelling Land to side of 23 Park Road Yapton West Sussex

DRAWING DETAILS

PLANNING DRAWING

Proposed Site plan & Location Plan

PROJECT No	DWG No	REV No
07.108	10	P4
SCALE	DRAWN	CHK'D
1:100/ 1:200 @ A1	GM	



PROPOSED NORTH EAST ELEVATION 1:100 PROPOSED SOUTH WEST ELEVATION 1:100 PROPOSED NORTH WEST ELEVATION 1:100 PROPOSED SOUTH EAST ELEVATION 1:100