


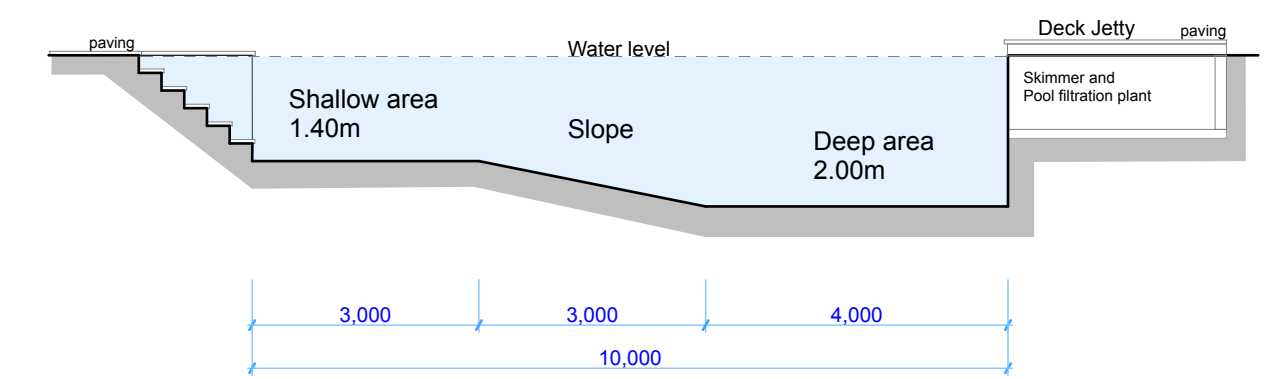

Revisions

A Jan 19 Section added

B Feb 19 Pool house extension removed

		
Chartered Surveyors Architectural Design		
tel: 01903 885444 email: info@fuller.co.uk www.andrewfuller.co.uk Norton Studio, School Lane, Arundel, West Sussex, BN18 9DR		
		
Job Title	Bonhams House, Yapton New Swimming Pool Pool house extension	
Client	Mr & Mrs D Barnes	
Drawing Name External Works Proposed		
Drawing Status Planning		
Drawn by	AF	Date Dec 18
Checked by		Date
Drawing Scale 1: 100 at A1		
Drawing No	Status	Revision
181430/ 02		B