



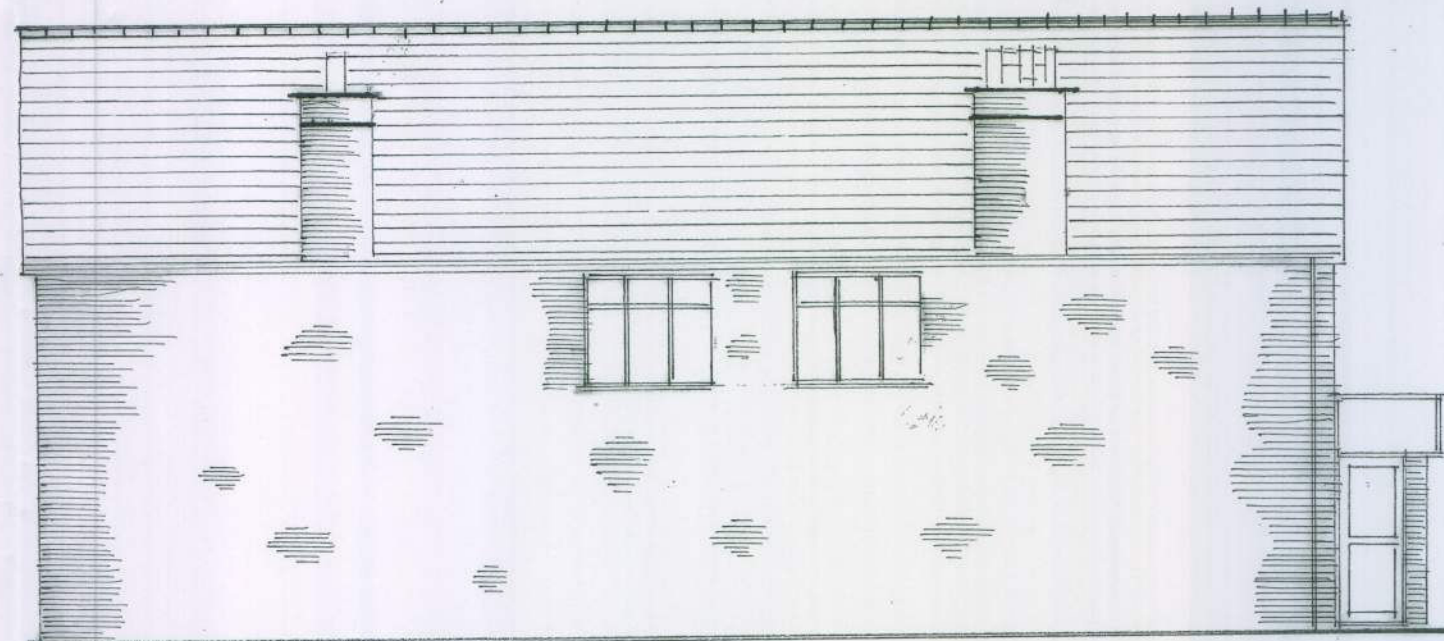


EXISTING WEST VIEW 1:100




EXISTING EAST VIEW 1:100

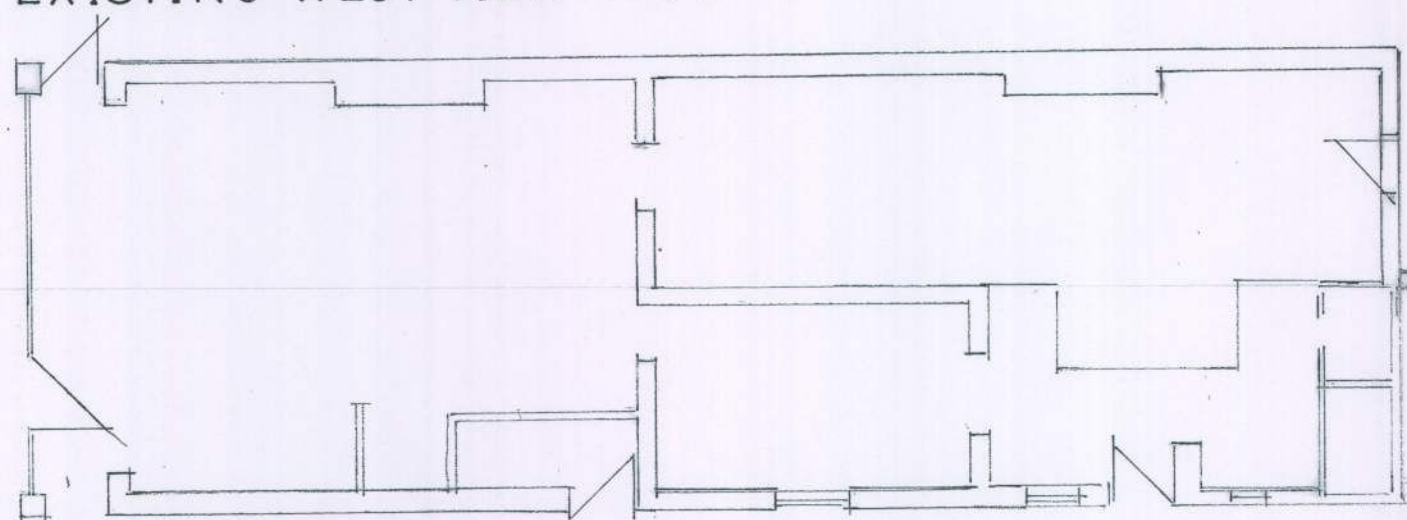

EXISTING GROUND FLOOR
PLAN 1:100

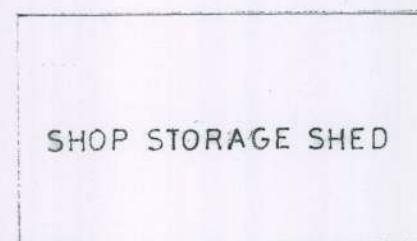

SHOP STORAGE SHED

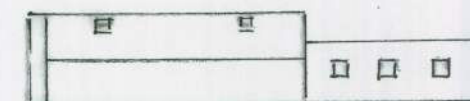


PROPOSED ROOF PLAN 1:500



EXISTING ROOF PLAN 1:500



EXISTING SOUTH VIEW 1:100
EXISTING & PROPOSED
NORTH VIEW

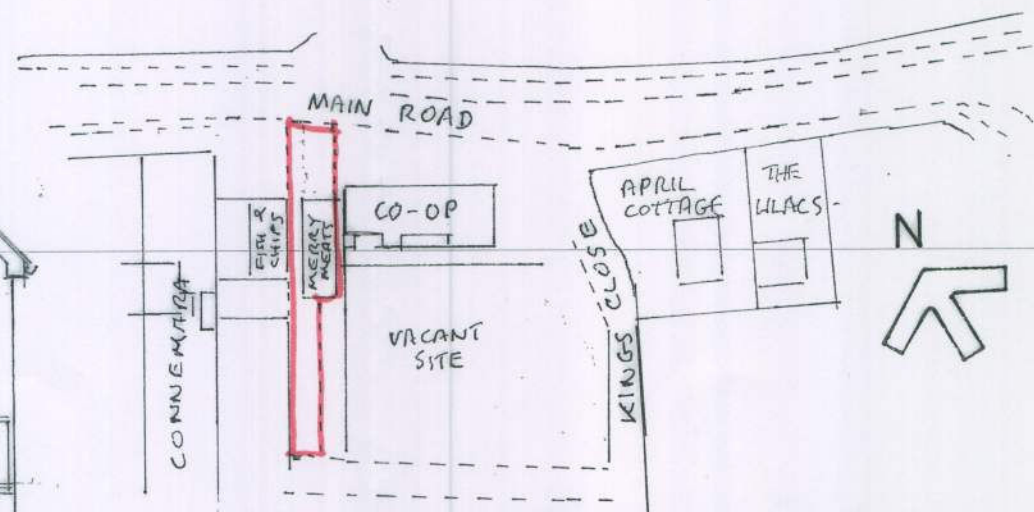

LOCATION PLAN 1:1250

MERRY MEATS
MAIN ROAD
YAPTON BN18 0EY

REAR EXTENSION TO
EXISTING SHOP

PETER D KING F.R.I.C.S.
CHARTERED SURVEYOR
41a Beach Road
Littlehampton BN 17 5JA

08.08.2010 03.09.2010

DRAWING 1