



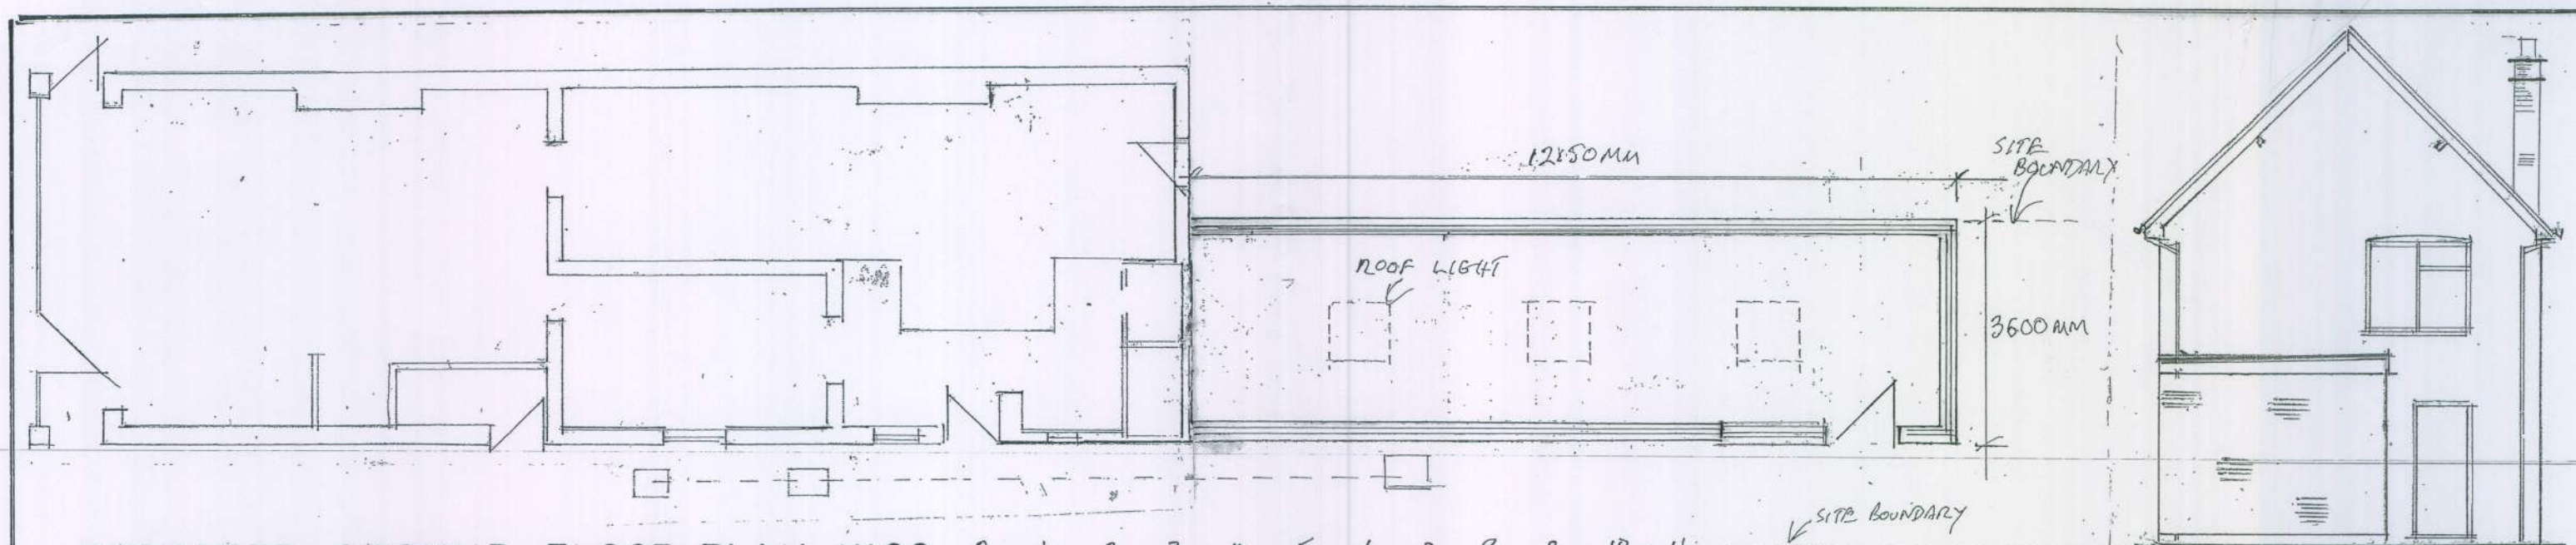

PROPOSED GROUND FLOOR PLAN 1:100


0 1 2 3 4 5 6 7 8 9 10 11  
SCALE IN METRES

PROPOSED SOUTH VIEW

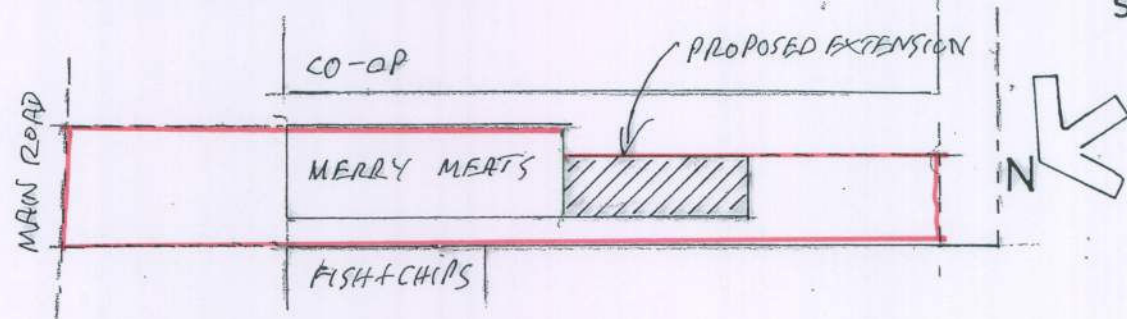


BLOCK PLAN 1:500

0 5 10 15 20 25 30 35  
SCALE IN METRES

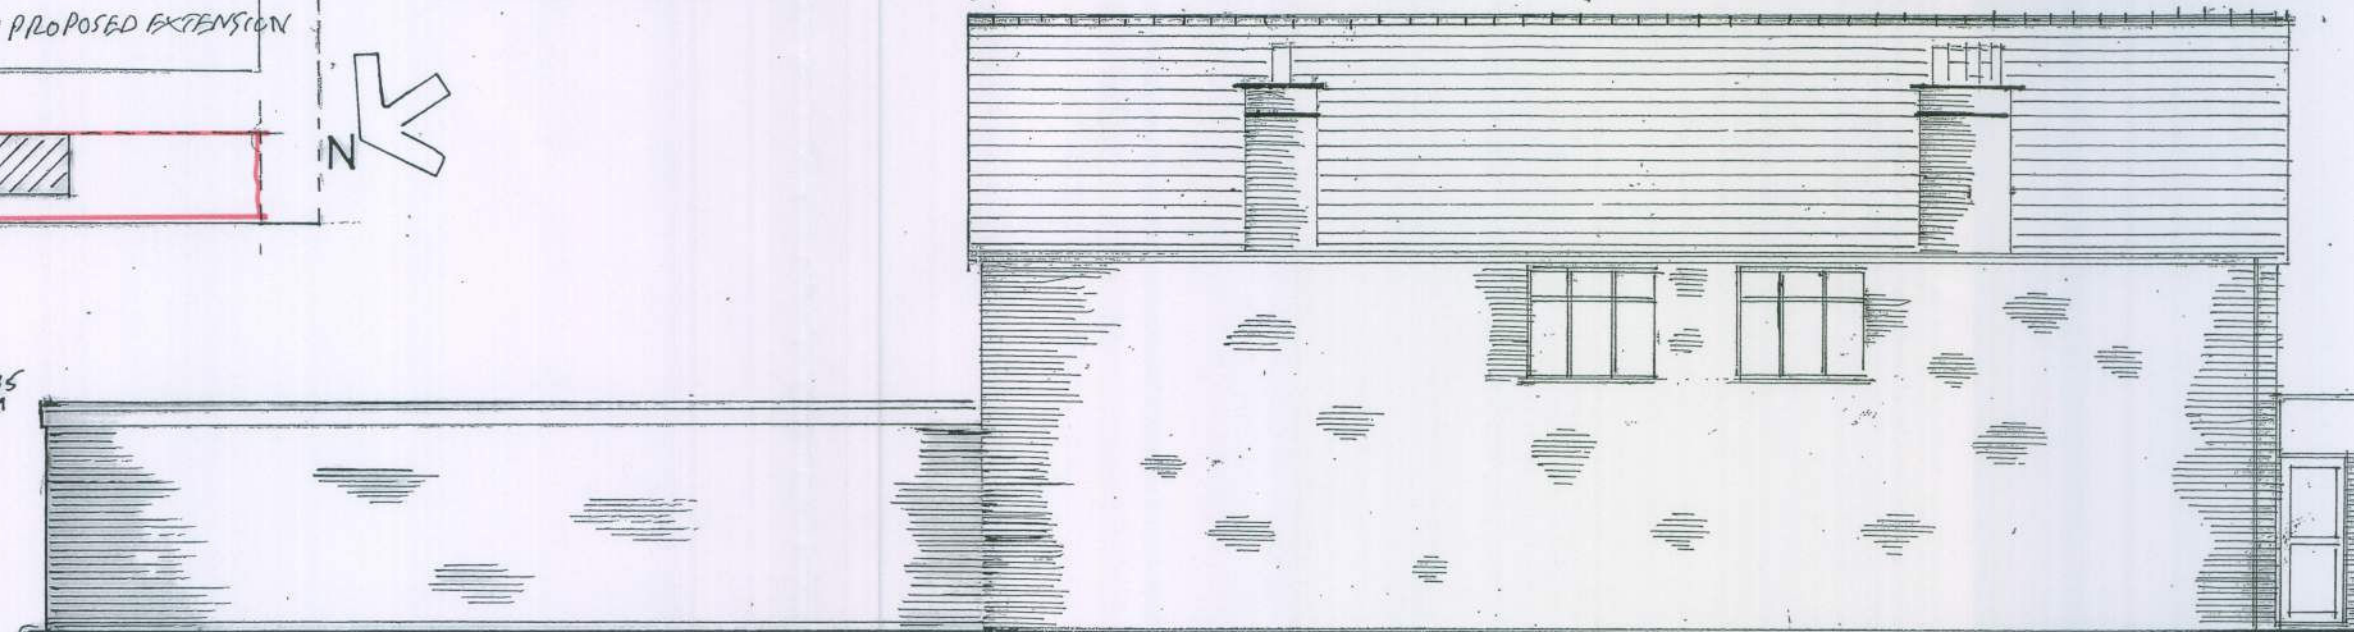

PROPOSED EAST VIEW 1:100

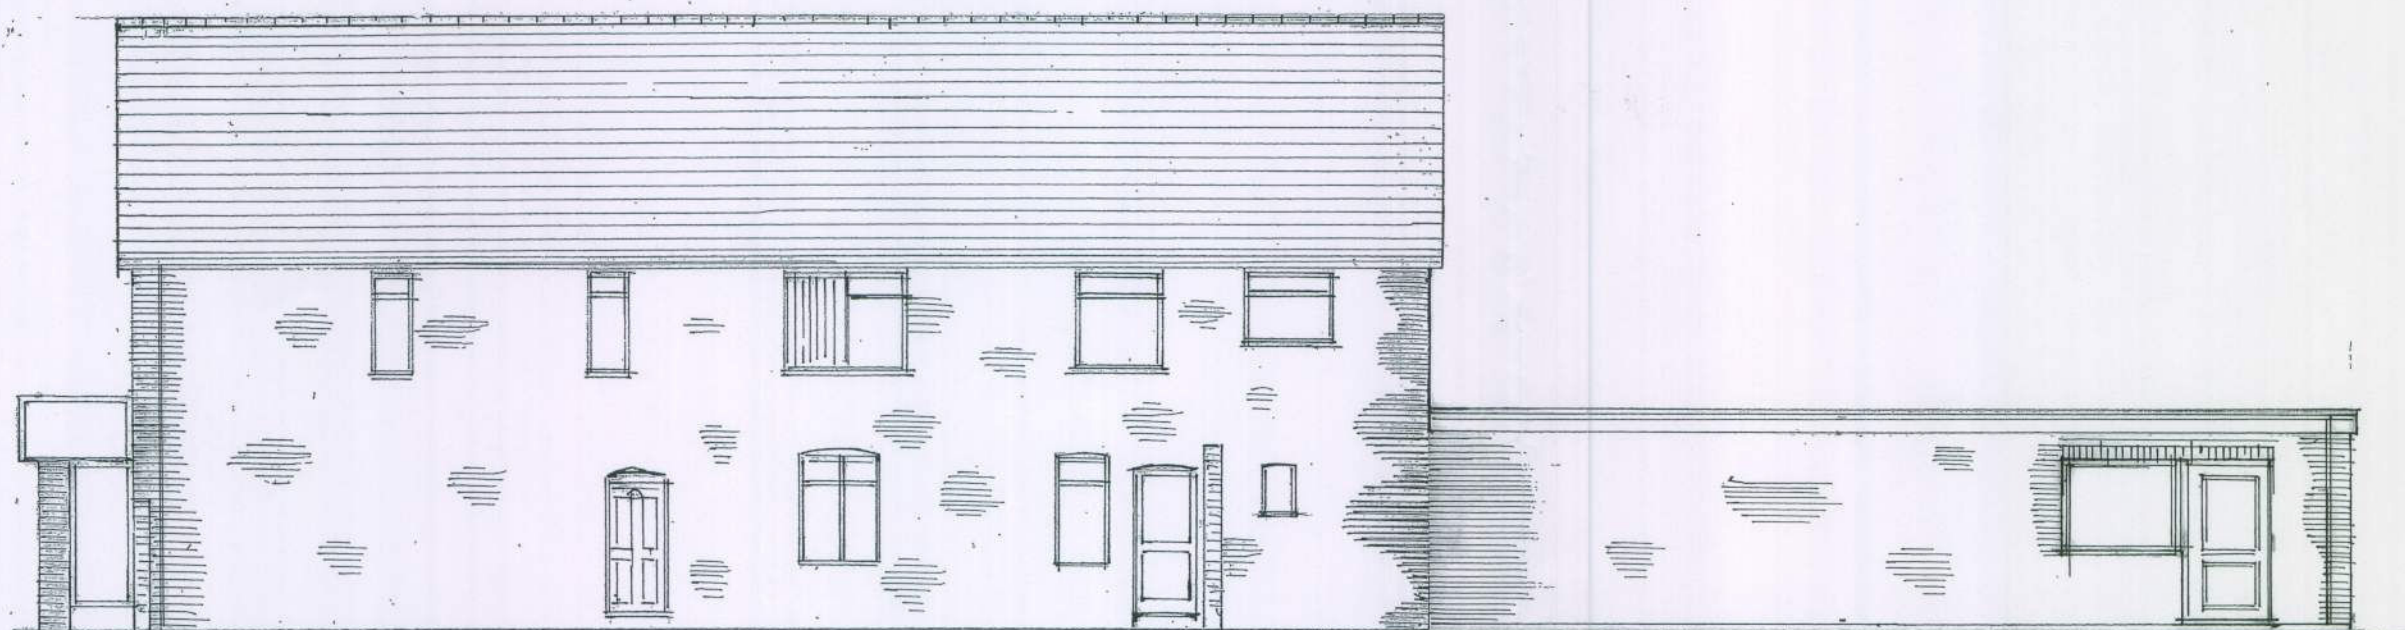

PROPOSED WEST VIEW 1:100

MERRY MEATS  
MAIN ROAD  
YAPTON BN18 0EY

REAR EXTENSION TO  
EXISTING SHOP

PETER D KING F.R.I.C.S.  
CHARTERED SURVEYOR  
41a Beach Road  
Littlehampton BN17 5JA

08.08.2010 03.09.2010

DRAWING 1