



DRAWING NOTES -

Drawings are not to be scaled except for planning purposes.
All dimensions to be checked on site. Room dimensions are approximate.
All dimensions (where shown are in mm's.) Wall thickness & existing structure to be confirmed on site prior to any construction works.
Proposed Drawings are subject to local authority, engineers design / specification / approval.
Drawings may not be used by anyone except the specified client.
Copyright Corinthian Architectural Design 2014. Drawings are not to be reproduced without Corinthian Architectural Design' consent.

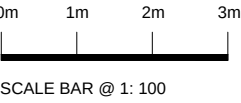

Existing Ground Floor Plan at 1:100 scale

CLIENT	Herongate Homes Ltd	DRAWING	001 Approved Floor Plans		CORINTHIAN ARCHITECTURAL DESIGN 8 Davys Court, Funtington, Chichester, West Sussex. PO18 9LG 01243 576 078 > contact@corinthianad.co.uk > www.corinthianad.co.uk
SITE	Hobbs Court Farm, Bilsham Road, Yapton, West Sussex	REVISION	B	STATUS	
PROJECT	Proposed Conversion of Outbuilding to Single Dwelling	DATE	14 03 14	SCALE	
				PL / LBC	
				1: 100 @ A3	

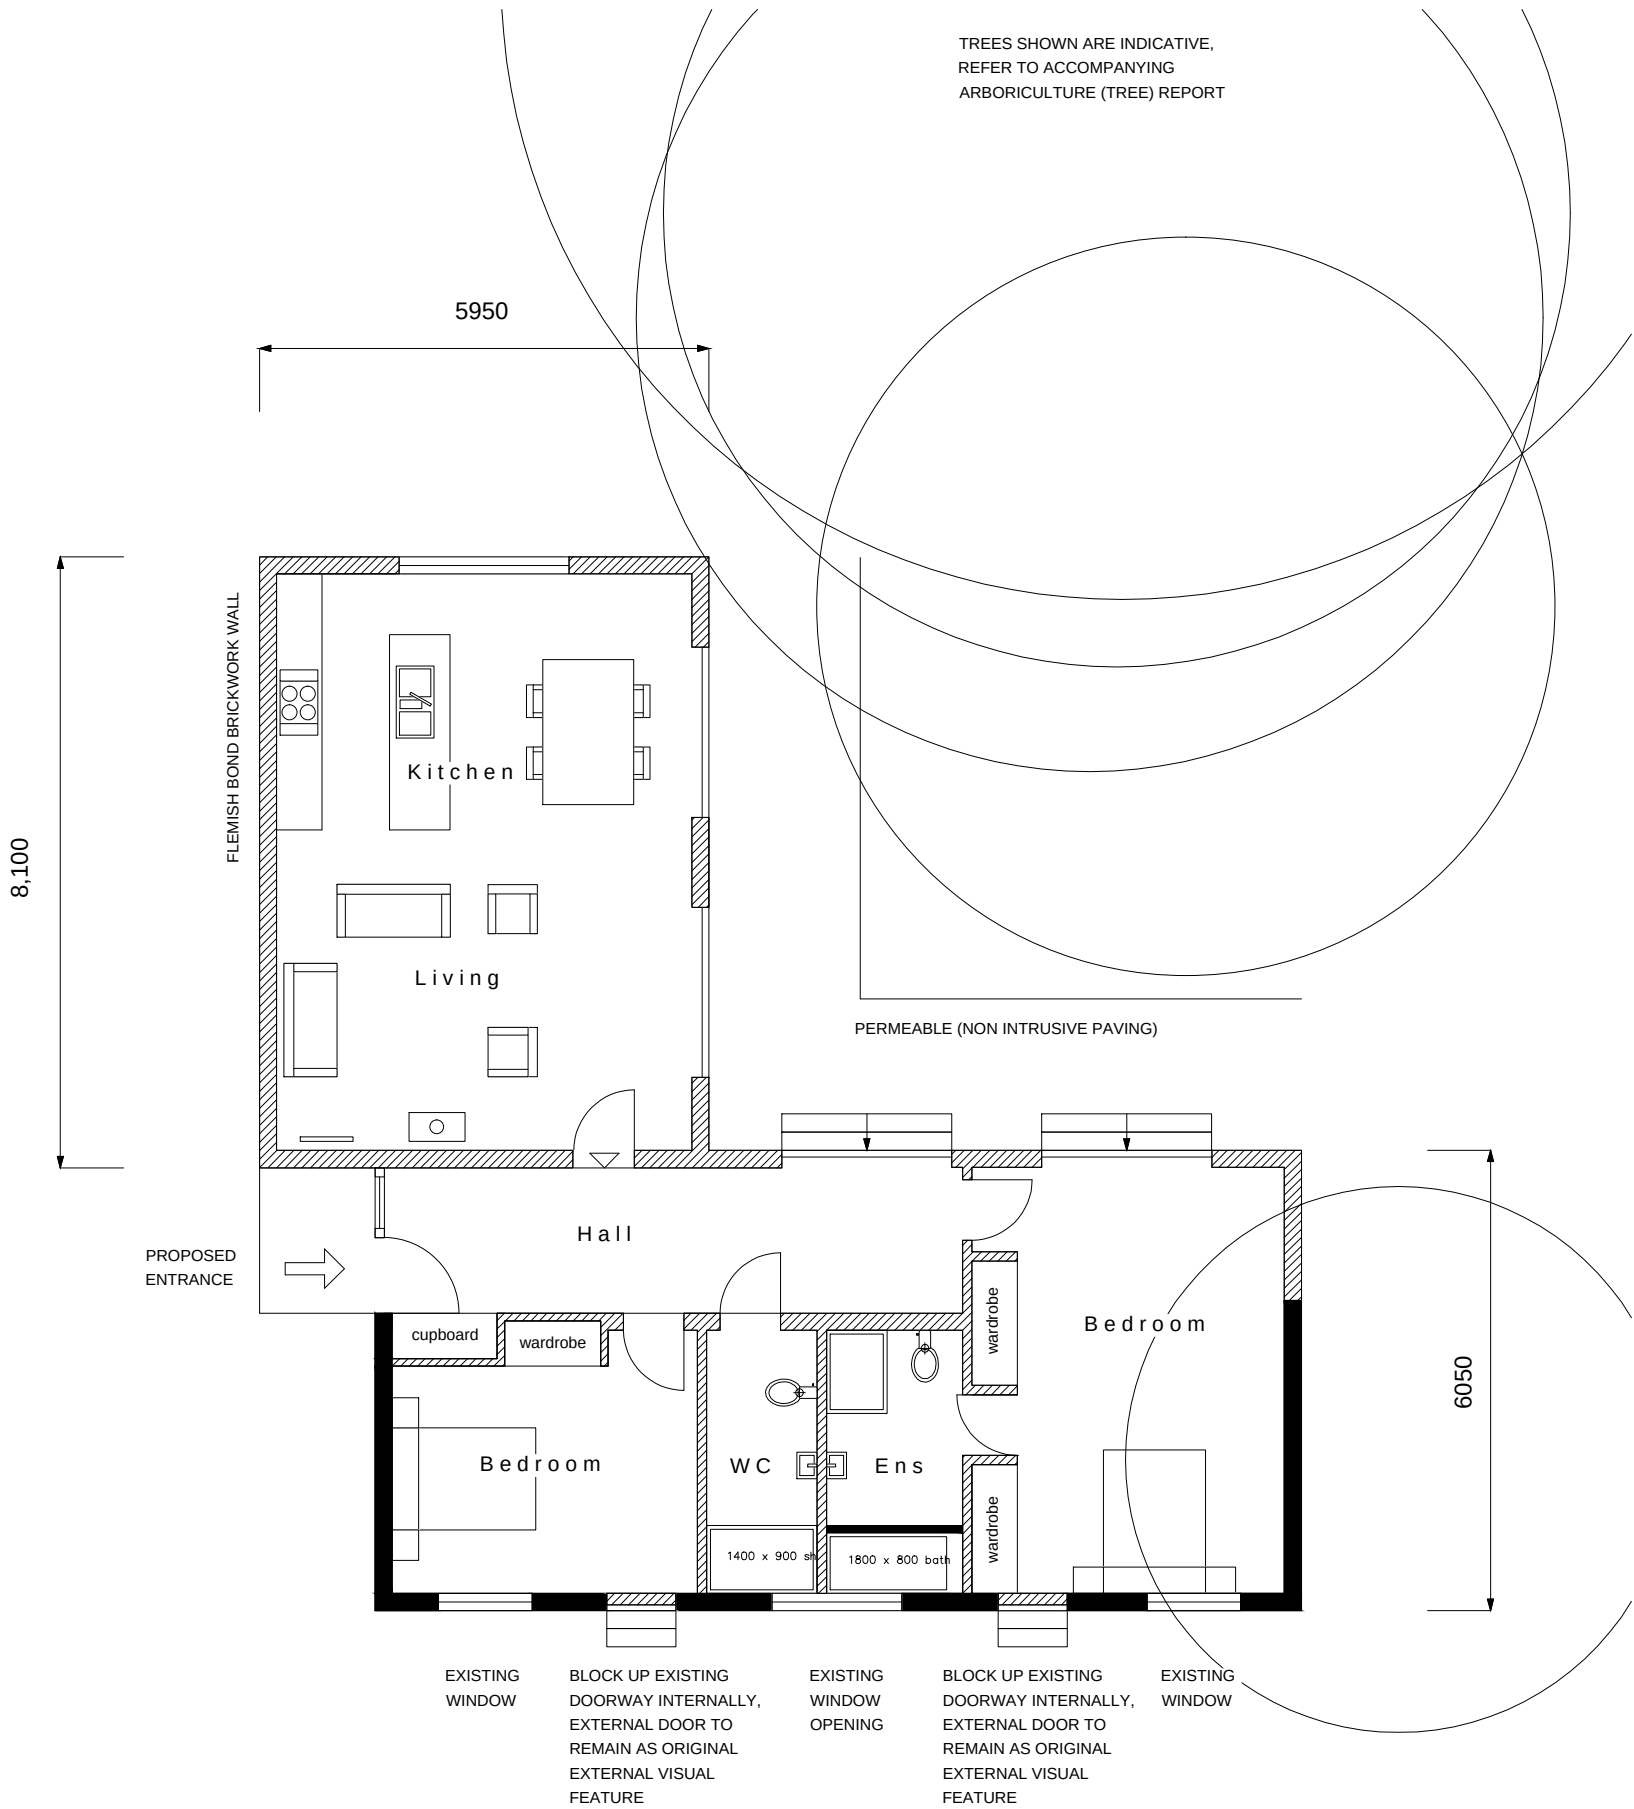

Approved Ground Floor Plan at 1:100 scale