


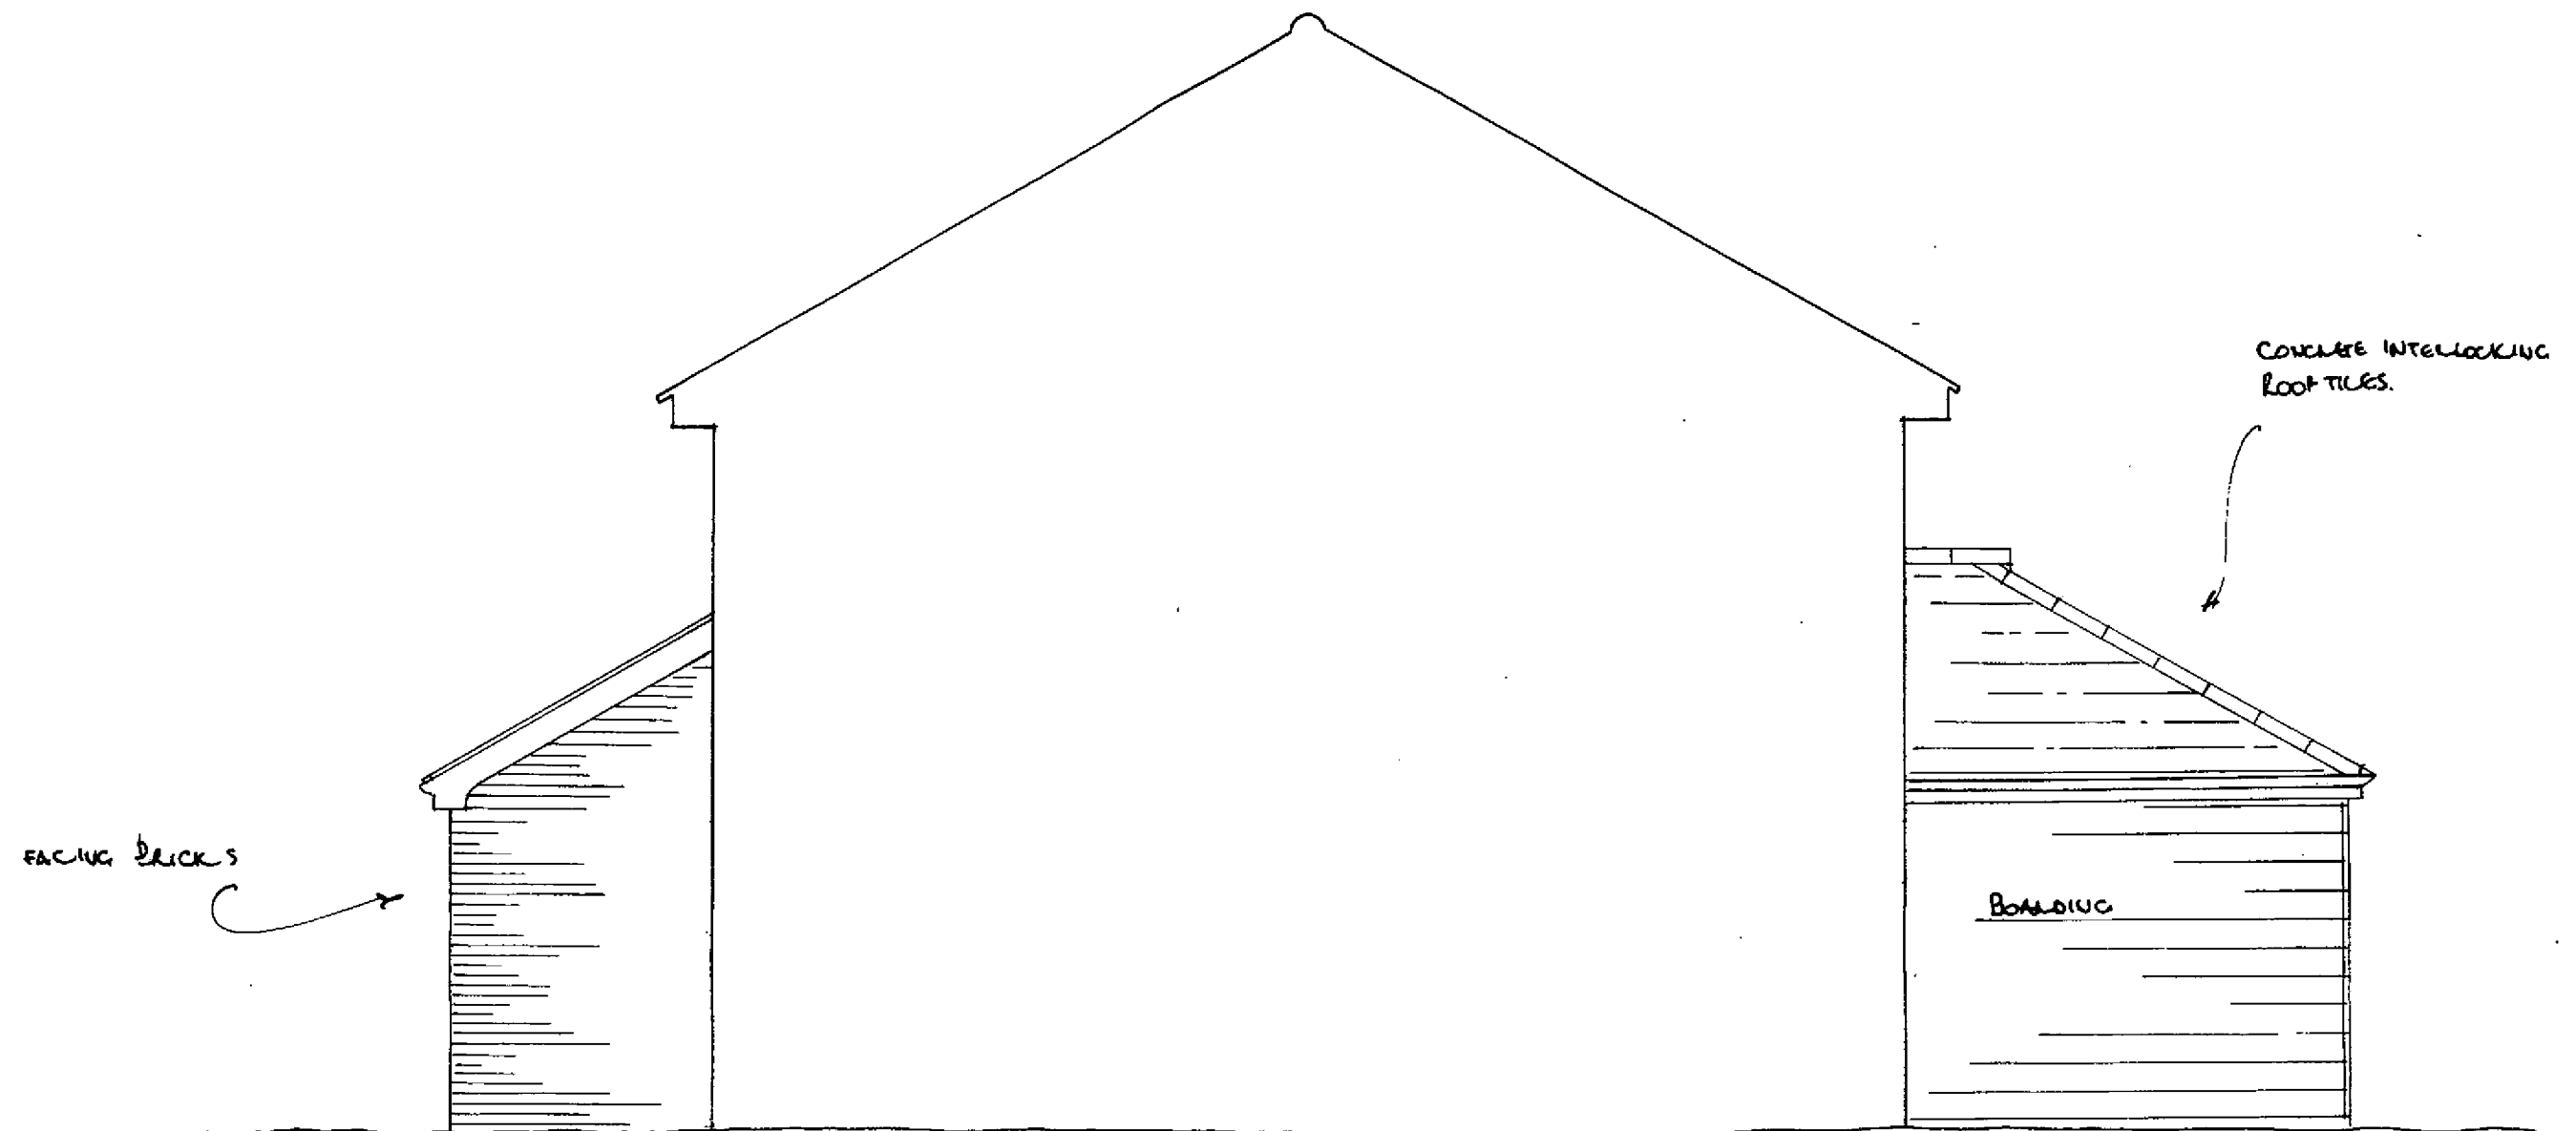

Side Elevation ~ As Proposed

28 Downview Road, Yapton, Nr. Arundel, West Sussex

Mrs L. Charvill

Scale 1:50 July 2019 No. 6/20/10

Clive Fish ~ Building & Design Consultant

Tel : (01903) 732942

1:50 @ A3 Paper Size