


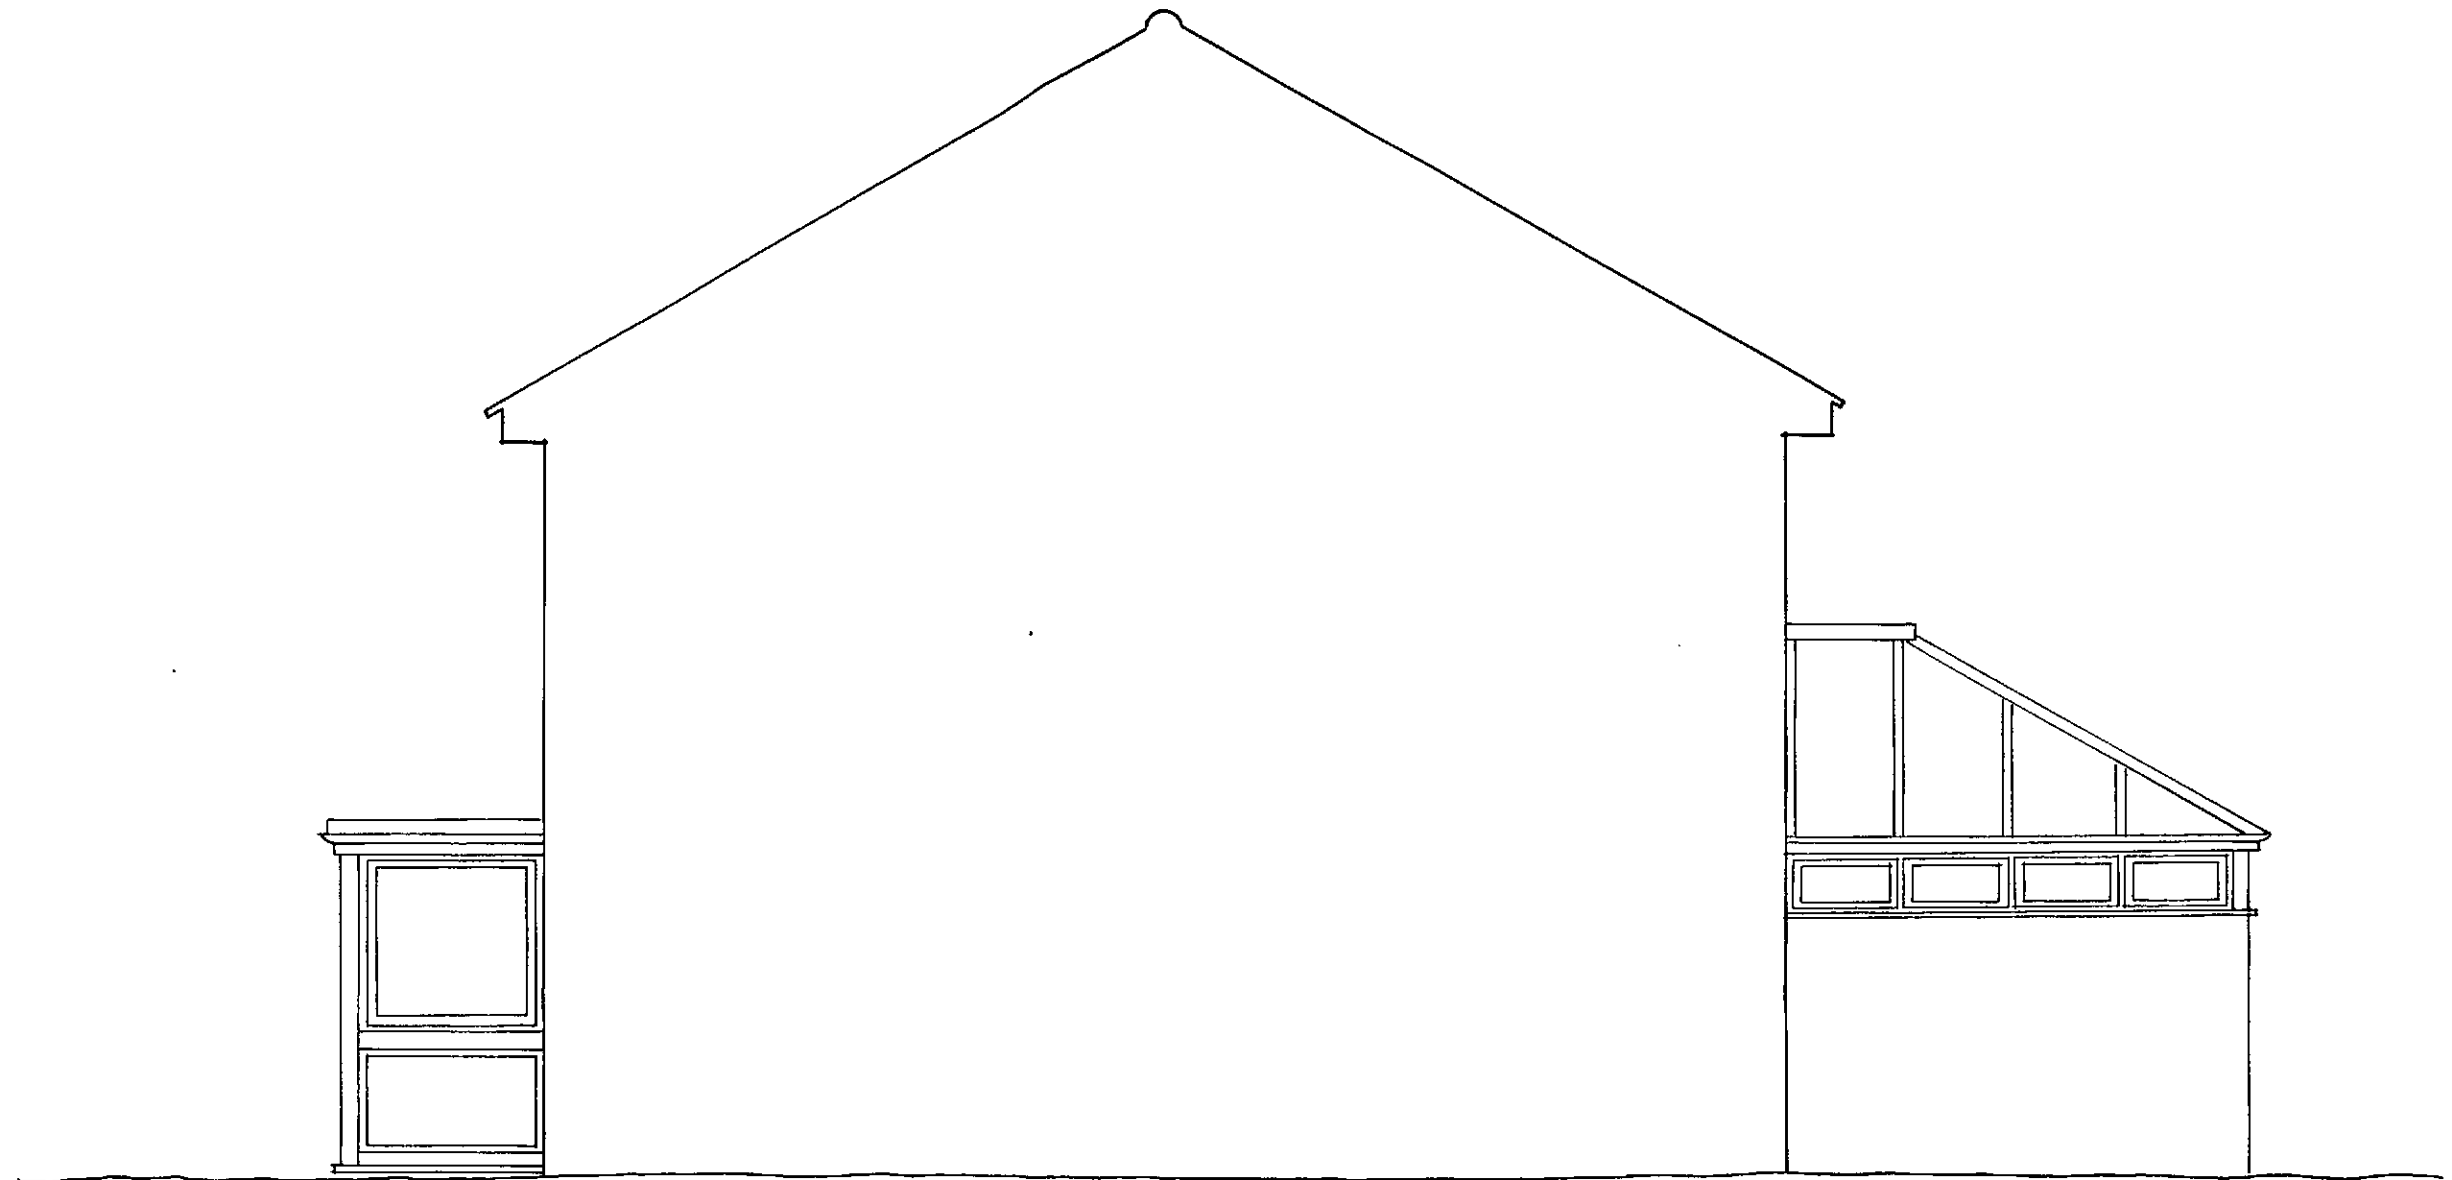

Side Elevation ~ As Existing

28, Downview Road, Yapton, Nr. Arundel, West Sussex

Mrs L. Charvill

Scale 1 : 50 July 2019 No. 6/20/05

Clive Fish ~ Building & Design Consultant

Tel : (01903) 732942

1 : 50 @ A3 Paper Size