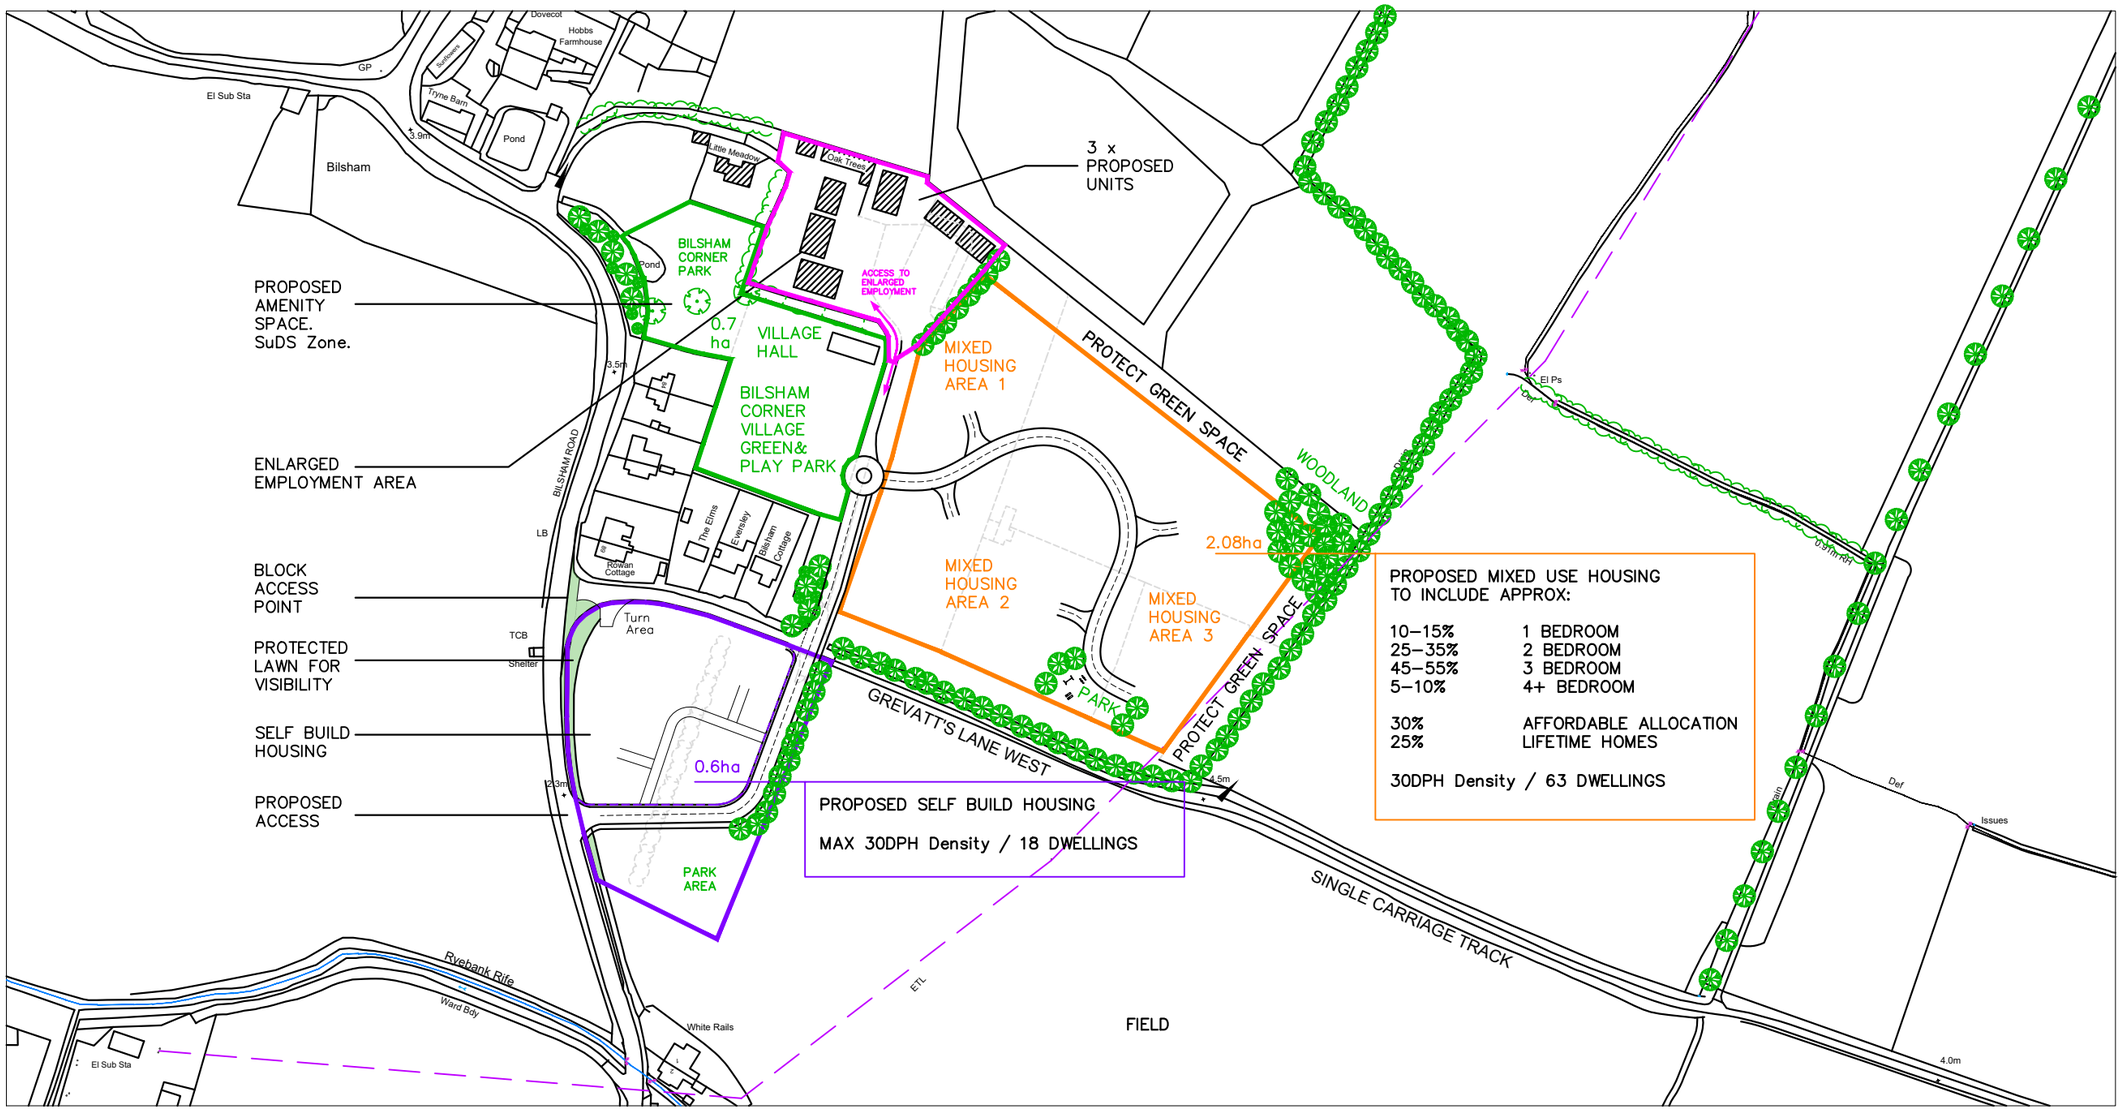

Location Plan: 1:2500

Land at Little Meadow,
Yapton,
West Sussex,
BN18 0JY

PROPOSED SITE PLAN

© Crown Copyright
All right reserved
Reproduced by Permission
Licence No.100046837

Revisions a)
b)
c)

CAAD
Critchley Architecture And Design
Contact: 02392 474 919 | info@caad.online
The Old Brewery,15E South Street, Havant, PO9 1BU

N

Scale A3 = As Shown
Drawn OS
Date 10/08/2020

18064–110 0

0m 10m 20m 30m 40m 50m