


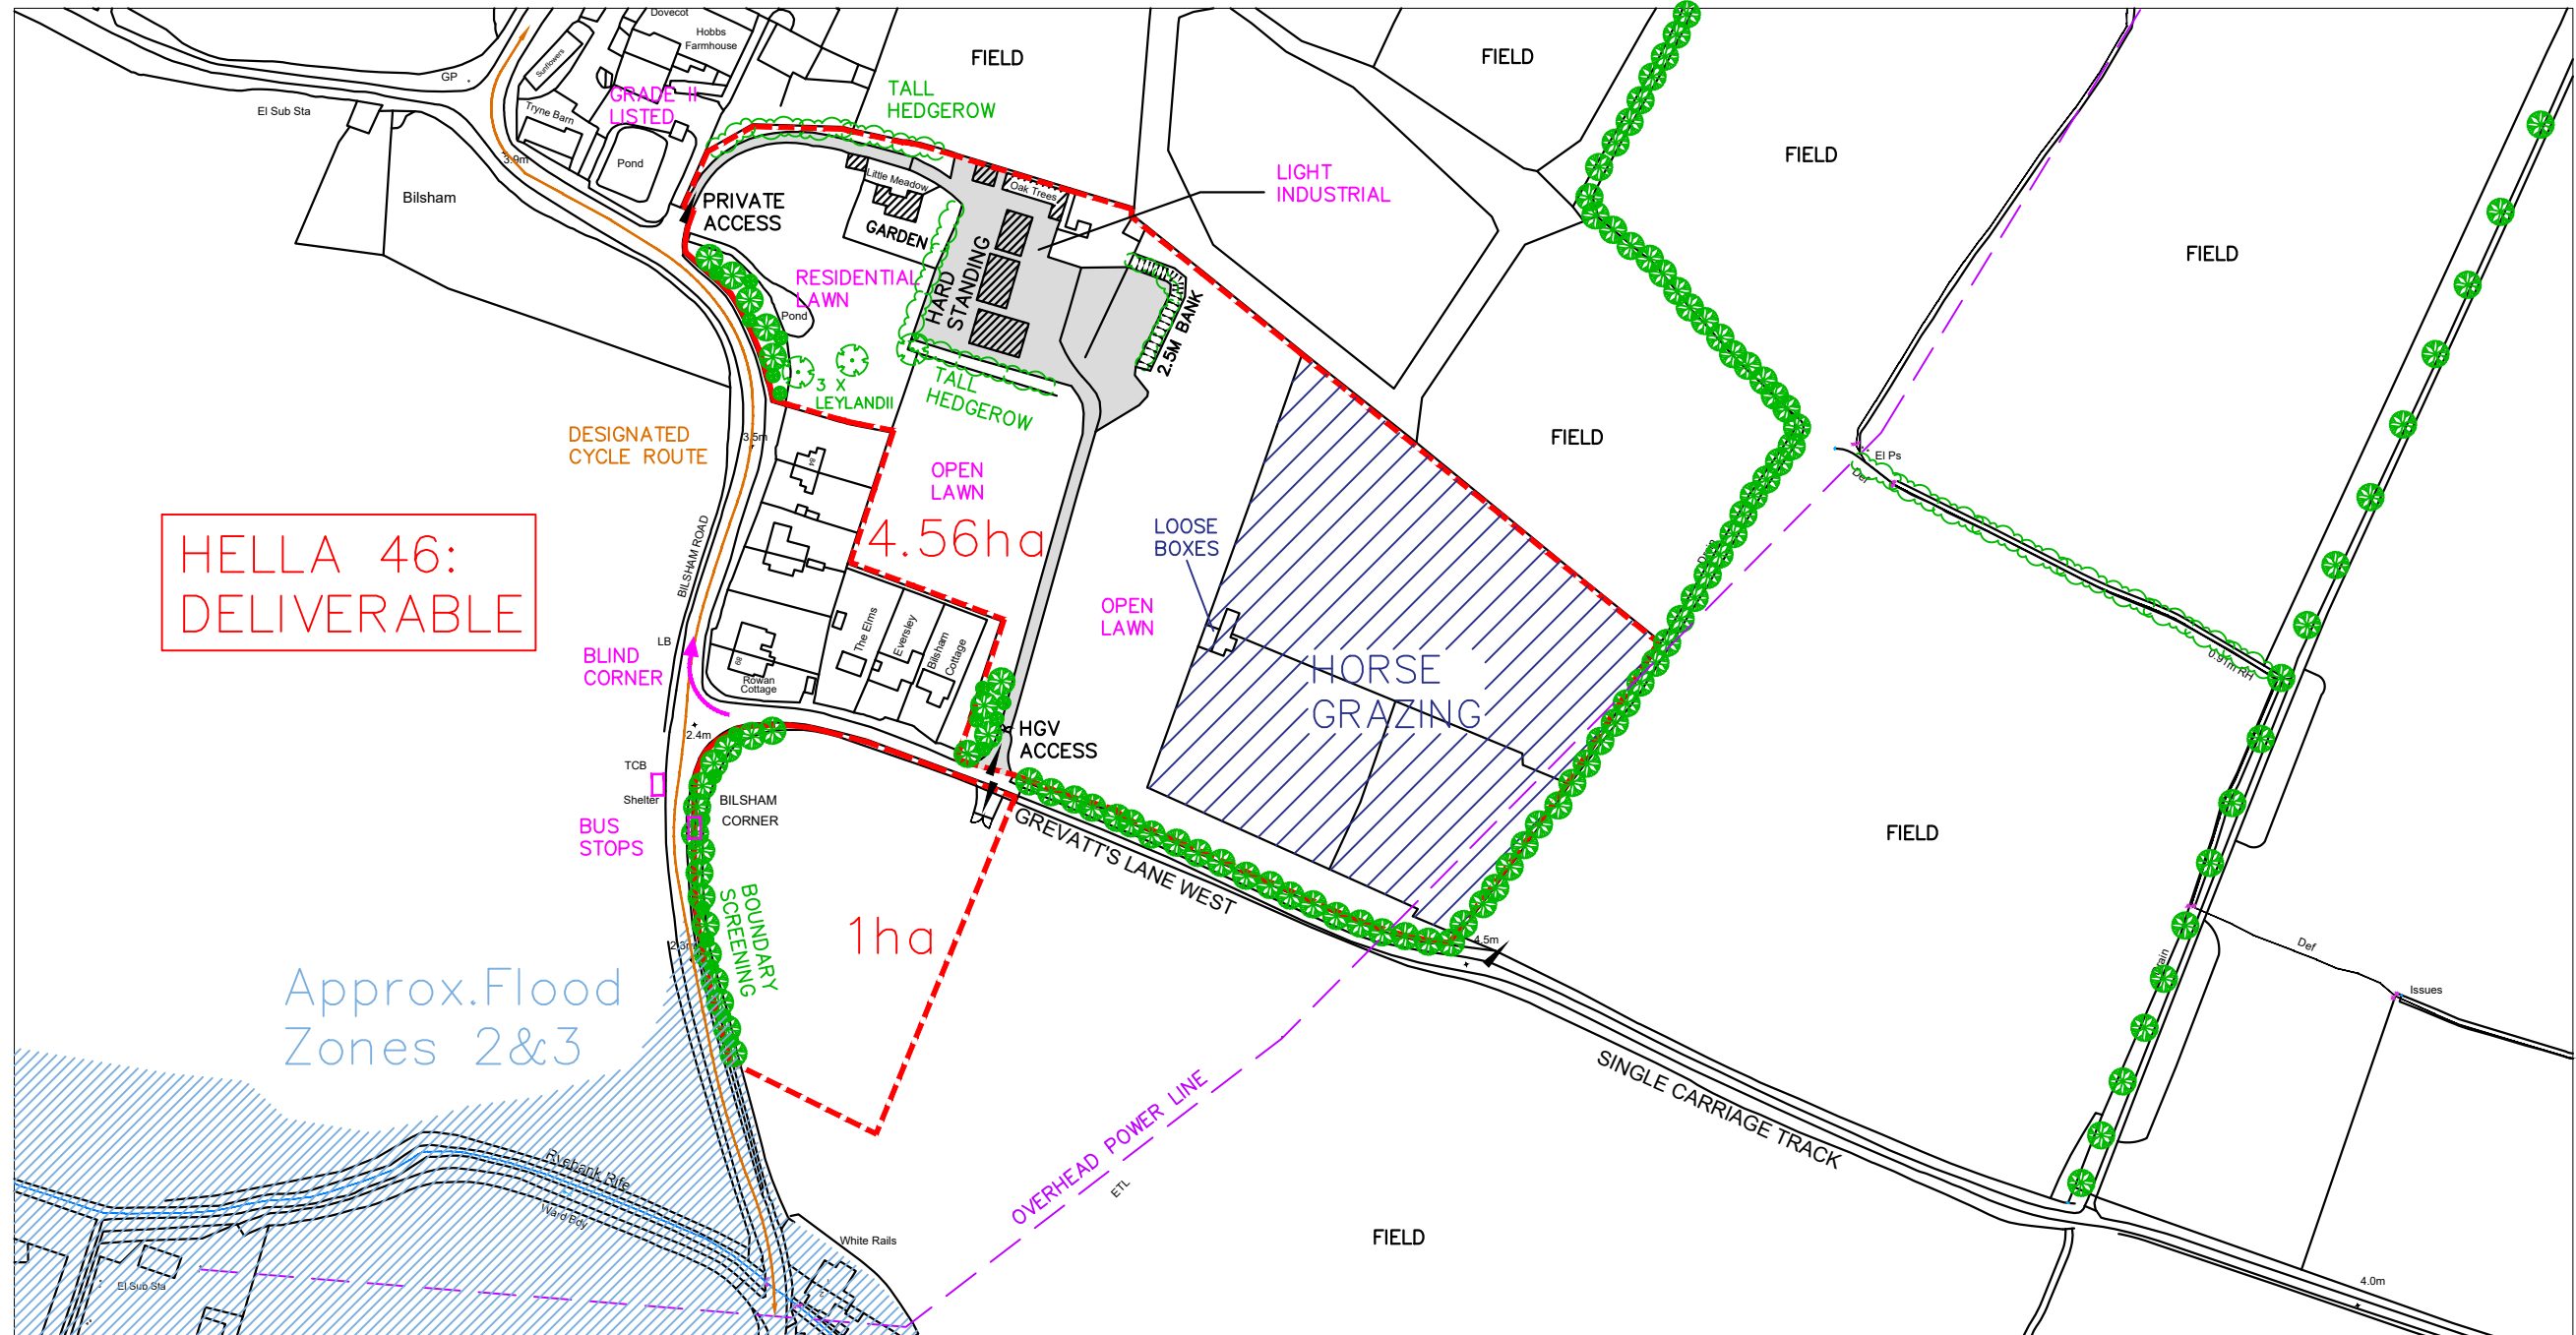

Location Plan: 1:2500

Land at Little Meadow,
Yapton,
West Sussex,
BN18 0JY

EXISTING SITE PLAN/ANALYSIS

Revisions a) Note/Date/Initial
b)
c)

© Crown Copyright
All right reserved
Reproduced by Permission
Licence No.100046837

CAAD

Critchley Architecture And Design
Contact: 02392 474 919 | info@caad.online

The Old Brewery, 15E South Street, Havant, PO9 1BU



Scale A3 = As Shown
Drawn OS
Date 10/08/2020

18064-102⁰