


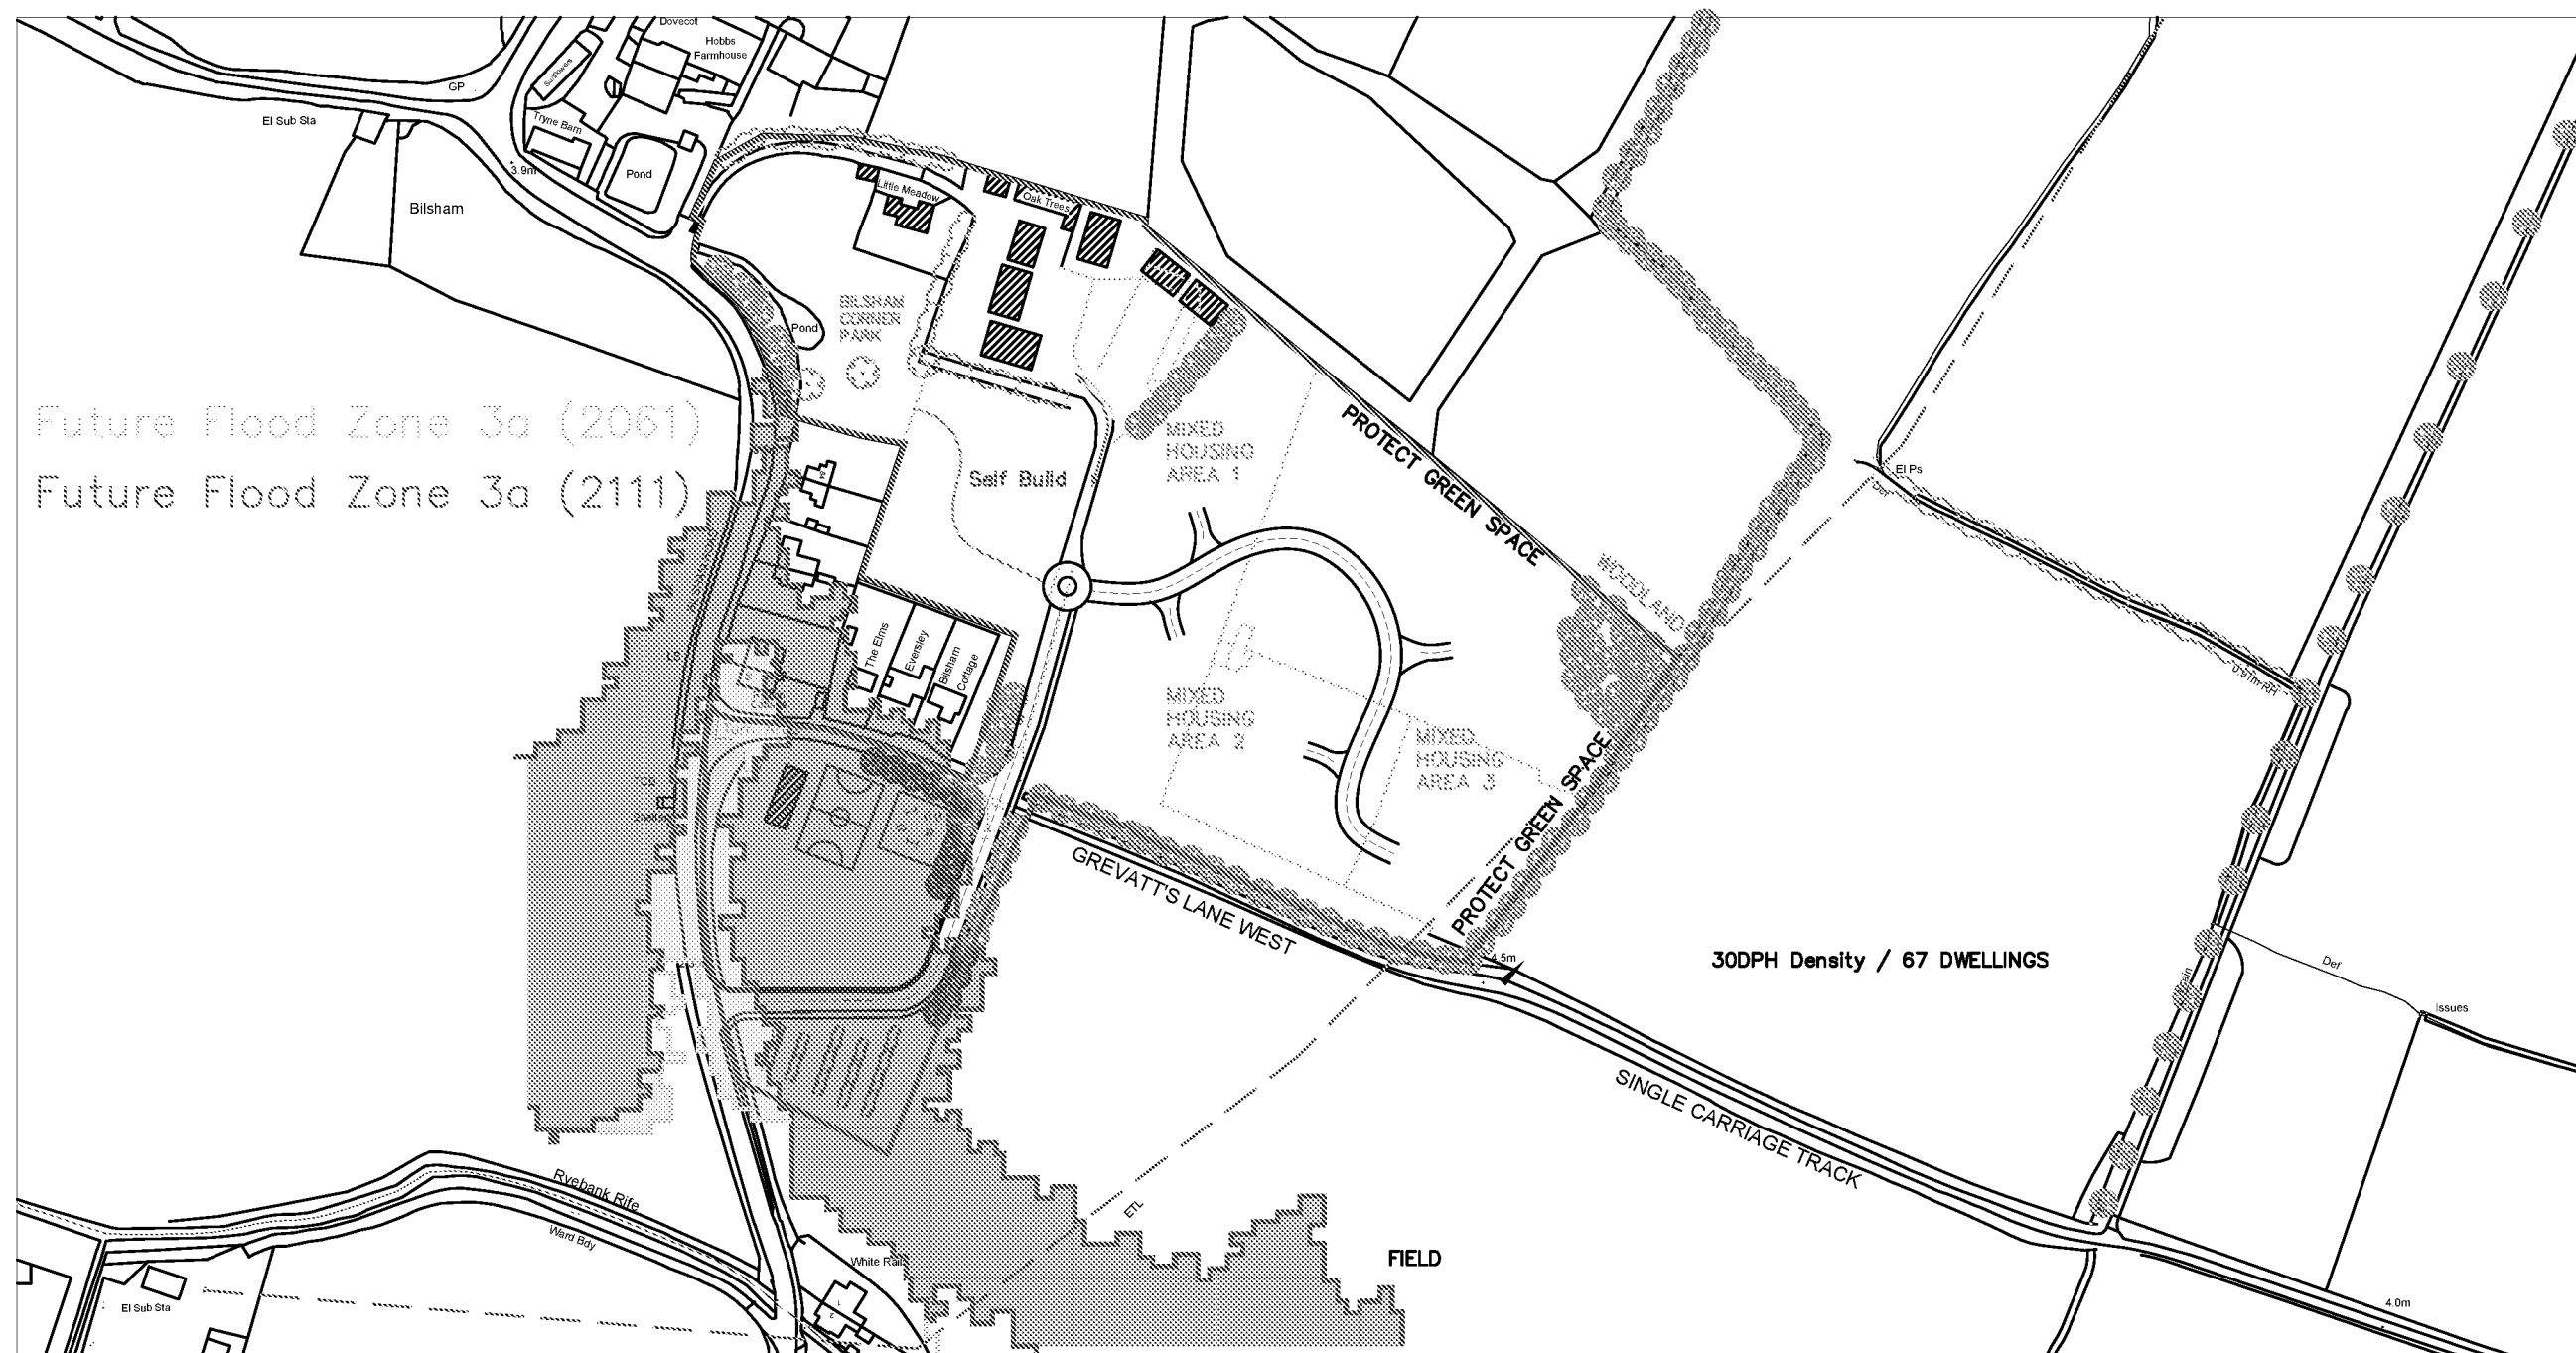

Location Plan: 1:2500

Land at Little Meadow,
Yapton,
West Sussex,
BN18 0JY

FUTURE
FLOOD ZONES


Revisions a)
 b)
 c)

© Crown Copyright
All right reserved
Reproduced by Permission
Licence No.100046837

CAD

Critchley Architecture And Design
Contact: 02392 474 919 | info@caad.online

The Old Brewery, 15E South Street, Havant, PO9 1BU

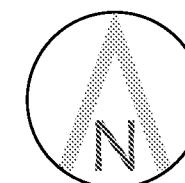

Scale A3 = As Shown
 Drawn OS
 Date 01/10/2020

18064-121

ARUN DISTRICT COUNCIL Y70/20/OUT