

ROAD1

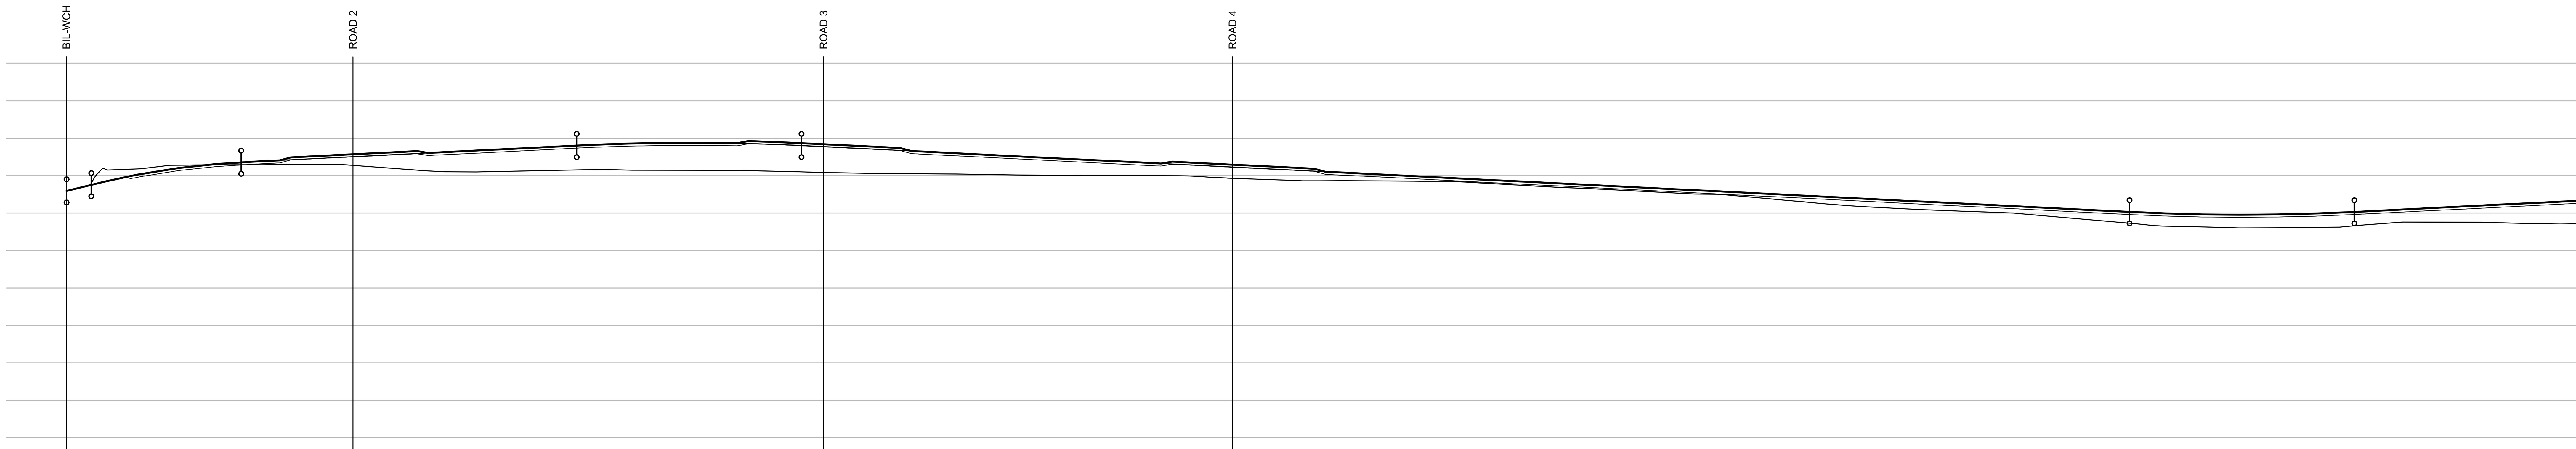

Row	Values (left to right)
CHAINAGE	0.000, 3.316, 5.000, 8.444, 10.751, 15.000, 20.000, 23.316, 28.465, 30.000, 38.238, 40.000, 46.765, 48.265, 50.000, 60.000, 68.075, 70.000, 75.000, 80.000, 83.075, 85.000, [illegible], 95.000, 98.075, 100.000, 101.019, 108.845, 110.000, 111.242, 112.742, 120.000, 130.000, 140.000, 146.058, 147.558, 148.522, 150.000, 155.594, 160.000, 164.162, 166.508, 168.008, 170.000, [illegible], 190.000, 200.000, 210.000, 220.000, 230.000, 237.627, 240.000, [illegible], 250.000, 260.000, 270.000, 275.284, 280.000, 285.000, 290.000, [illegible], 295.000, 300.000, 305.000, [illegible], 310.000, [illegible], 320.000, 330.000
EXISTING GROUND LEVEL	5.591, 6.186, 6.285, 6.295, 6.248, 6.108, 6.121, 6.159, 6.142, 6.136, 6.088, 6.053, 6.037, 6.012, 6.000, 5.990, 5.899, 5.864, 5.852, 5.789, 5.680, 5.582, 5.501, 5.333, 5.168, 5.074, 4.997, 4.821, 4.653, 4.603, 4.618, 4.737, 4.756, 4.722
ALIGNMENT LEVEL	5.590, 5.755, 5.837, 6.045, 6.203, 6.311, 6.355, 6.422, 6.522, 6.622, 6.722, 6.803, 6.821, 6.856, 6.875, 6.878, 6.877, 6.862, 6.831, 6.803, 6.784, 6.684, 6.584, 6.484, 6.384, 6.284, 6.184, 6.084, 5.984, 5.884, 5.784, 5.684, 5.584, 5.484, 5.384, 5.284, 5.184, 5.084, 5.031, 4.991, 4.965, 4.956, 4.963, 4.987, 5.028, 5.078, 5.178, 5.278
VERTICAL ALIGNMENT	G= 5.000% 1: 20.0; L= 20.000 KF= -5.0; G= 1.000% 1: 100.0; L= 30.000 KF= -15.0; G= -1.000% 1: -100.0; KF= 15.0 L= 30.000
HORIZONTAL ALIGNMENT	R= 48.250; R= 105.750; R= 55.750; R= 71.250; R= 29.000
LEFT HAND CHANNEL	5.956, 5.976, 6.134, 6.243, 6.304, 6.338, 6.419, 6.469, 6.519, 6.569, 6.586, 6.536, 6.554, 6.604, 6.654, 6.704, 6.752, 6.788, 6.806, 6.808, 6.796, 6.813, 6.853, 6.827, 6.780, 6.730, 6.680, 6.668, 6.588, 6.565, 6.515, 6.465, 6.415, 6.365, 6.315, 6.265, 6.254, 6.304, 6.280, 6.230, 6.180, 6.130, 6.115, 6.035, 6.015, 5.965, 5.915, 5.865, 5.815, 5.765, 5.715, 5.665, 5.615, 5.565, 5.515, 5.465, 5.415, 5.365, 5.315, 5.310, 5.265, 5.215, 5.165, 5.115, 5.065, 5.015, 4.965, 4.922, 4.897, 4.887, 4.895, 4.919, 4.959, 5.009, 5.059, 5.109, 5.159, 5.209, 5.259
RIGHT HAND CHANNEL	5.917, 5.956, 5.976, 6.134, 6.243, 6.304, 6.338, 6.419, 6.469, 6.519, 6.569, 6.586, 6.536, 6.554, 6.604, 6.654, 6.704, 6.752, 6.788, 6.806, 6.808, 6.796, 6.813, 6.853, 6.827, 6.780, 6.730, 6.680, 6.668, 6.588, 6.565, 6.515, 6.465, 6.415, 6.365, 6.315, 6.265, 6.254, 6.304, 6.280, 6.230, 6.180, 6.130, 6.115, 6.035, 6.015, 5.965, 5.915, 5.865, 5.815, 5.765, 5.715, 5.665, 5.615, 5.565, 5.515, 5.465, 5.415, 5.365, 5.315, 5.310, 5.265, 5.215, 5.165, 5.115, 5.065, 5.015, 4.965, 4.922, 4.897, 4.887, 4.895, 4.919, 4.959, 5.009, 5.059, 5.109, 5.159, 5.209, 5.259

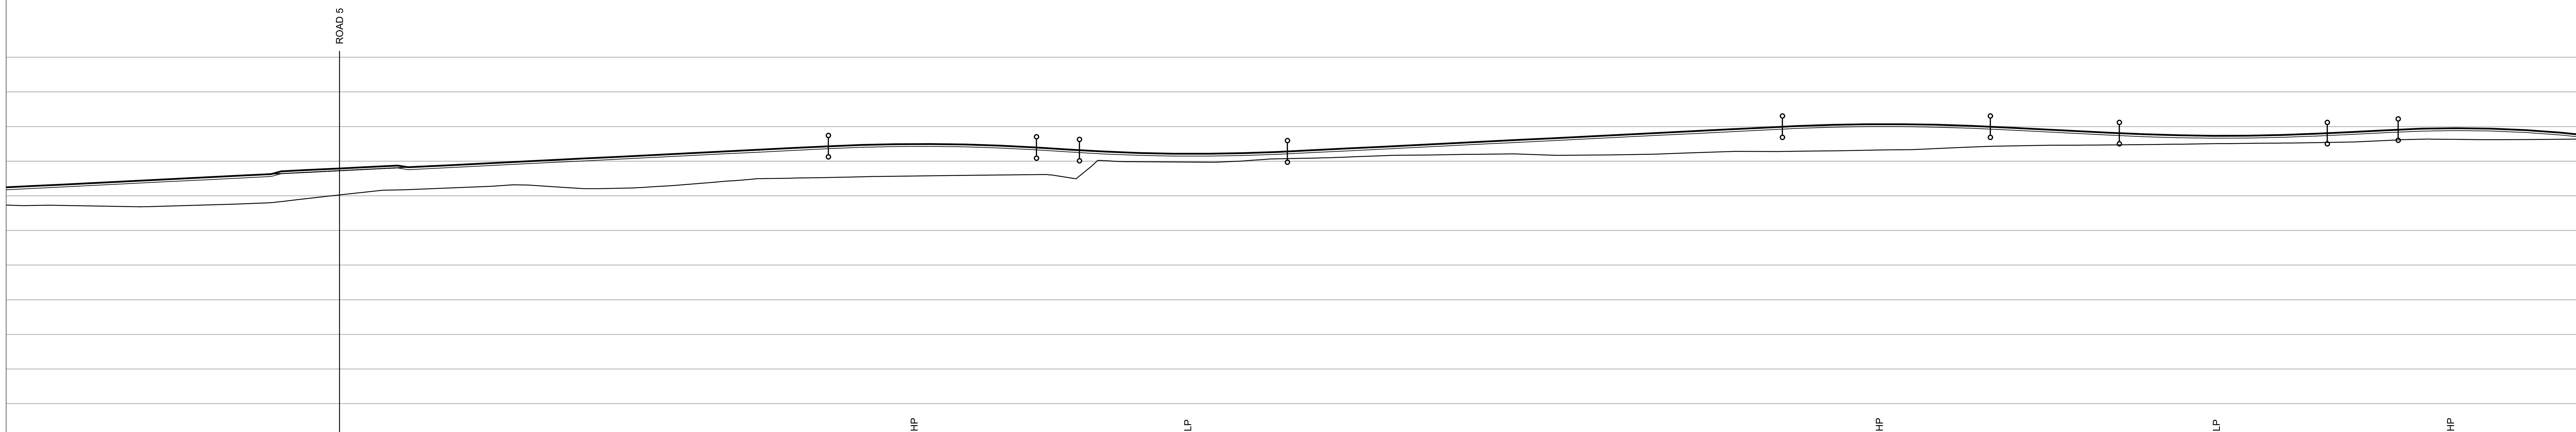


Row	Values (left to right)
CHAINAGE	330.000, 340.000, 350.000, 360.000, 364.805, 366.305, 370.000, 374.705, 380.000, 383.105, 384.605, 390.000, 400.000, 401.328, 410.000, 420.000, 430.000, 440.000, 445.210, 450.000, 450.886, 455.000, 458.585, 460.000, 465.000, 470.000, 475.210, [illegible], 480.000, 481.424, [illegible], 485.000, 488.042, 490.000, 495.000, 498.049, 500.000, 505.000, 510.000, 511.424, 513.796, 520.000, 520.820, 530.000, 538.611, 540.000, 550.000, 560.000, 570.000, 580.000, 582.806, 585.000, 590.000, 595.000, 597.806, 600.000, 605.000, 610.000, 612.806, 620.000, 627.206, 627.327, 630.000, 631.413, 635.000, 640.000, 645.000, 646.413, 650.000, 655.000, 660.000, 661.413, 669.359, 670.000, 671.618, 675.000, 680.000, 685.000, 690.000, 695.000
EXISTING GROUND LEVEL	4.722, 4.706, 4.703, 4.761, 4.920, 5.143, 5.222, 5.315, 5.206, 5.261, 5.414, 5.510, 5.549, 5.579, 5.602, 5.519, 5.986, 5.972, 6.066, 6.120, 6.176, 6.202, 6.170, 6.187, 6.242, 6.281, 6.298, 6.332, 6.407, 6.456, 6.467, 6.491, 6.514, 6.537, 6.598, 6.627, 6.622
ALIGNMENT LEVEL	5.278, 5.378, 5.478, 5.578, 5.678, 5.778, 5.878, 5.978, 6.078, 6.178, 6.278, 6.378, 6.430, 6.470, 6.492, 6.497, 6.496, 6.482, 6.448, 6.394, 6.334, 6.317, 6.277, 6.237, 6.217, 6.213, 6.215, 6.231, 6.267, 6.280, 6.366, 6.466, 6.566, 6.666, 6.766, 6.866, 6.966, 6.994, 7.014, 7.049, 7.066, 7.069, 7.067, 7.052, 7.019, 6.994, 6.922, 6.822, 6.808, 6.776, 6.747, 6.734, 6.733, 6.737, 6.757, 6.794, 6.808, 6.894, 6.910, 6.937, 6.953, 6.939, 6.897, 6.825
VERTICAL ALIGNMENT	G= 1.000% 1: 100.0; L= 30.000 KF= -13.37531; G= -1.243% 1: -80.5; KF= 13.37531 L= 30.000; G= 1.000% 1: 100.0; L= 30.000 KF= -15.0; G= -1.000% 1: -100.0; KF= 15.0 L= 30.000; G= 1.000% 1: 100.0; L= 30.000 KF= -8.57143
HORIZONTAL ALIGNMENT	R= 32.250; R= 27.250; R= 17.250; R= 33.750; R= 50.000; R= 47.750
LEFT HAND CHANNEL	5.209, 5.259, 5.309, 5.359, 5.409, 5.459, 5.509, 5.557, 5.568, 5.637, 5.674, 5.724, 5.774, 5.805, 5.759, 5.755, 5.809, 5.859, 5.909, 5.959, 6.009, 6.059, 6.109, 6.159, 6.209, 6.259, 6.309, 6.359, 6.401, 6.424, 6.428, 6.413, 6.380, 6.328, 6.265, 6.252, 6.208, 6.169, 6.148, 6.146, 6.163, 6.198, 6.247, 6.297, 6.347, 6.397, 6.447, 6.497, 6.547, 6.597, 6.647, 6.697, 6.747, 6.797, 6.847, 6.897, 6.945, 6.980, 6.998, 6.999, 6.983, 6.951, 6.903, 6.853, 6.803, 6.753, 6.708, 6.678, 6.665, 6.668, 6.689, 6.726, 6.775, 6.825, 6.868, 6.884, 6.870, 6.828, 6.756
RIGHT HAND CHANNEL	5.209, 5.259, 5.309, 5.359, 5.409, 5.459, 5.509, 5.557, 5.568, 5.637, 5.674, 5.724, 5.774, 5.805, 5.759, 5.755, 5.809, 5.859, 5.909, 5.959, 6.009, 6.059, 6.109, 6.159, 6.209, 6.259, 6.309, 6.359, 6.401, 6.424, 6.428, 6.413, 6.380, 6.328, 6.265, 6.252, 6.208, 6.169, 6.148, 6.146, 6.163, 6.198, 6.247, 6.297, 6.347, 6.397, 6.447, 6.497, 6.547, 6.597, 6.647, 6.697, 6.747, 6.797, 6.847, 6.897, 6.945, 6.980, 6.998, 6.999, 6.983, 6.951, 6.903, 6.853, 6.803, 6.753, 6.708, 6.678, 6.665, 6.668, 6.689, 6.726, 6.775, 6.825, 6.868, 6.884, 6.870, 6.828, 6.756

ARUN DISTRICT COUNCIL Y/70/22/DOC

NOTES

A1

1. This drawing is to be read in conjunction with all other Bright Plan Civils drawings, and with all relevant Architect's and Engineer's drawings and specification. Any discrepancies found are to be reported immediately to the Engineer.
2. Bright Plan Civils accepts no responsibility for inaccuracies in data provided by third parties such as topographic surveys or Ordnance Survey mapping.
3. Do not scale, work to figured dimensions only. All dimensions are in millimeters unless noted otherwise and all levels are in metres from the topographic survey datum.
4. Any information given regarding existing underground services is given in good faith after consultation with the relevant authority, however accuracy is not certain. The main contractor is responsible for checking all information on site prior to work commencing and taking due care whilst undertaking the works.
5. All dimensions to be checked on site. All details and dimensions relating to sub-contractors work must be checked and agreed between the sub-contractor or supplier and the general contractor.
6. The electronic information from this drawing can not be guaranteed as dimensionally drawn exact. Figured dimensions must be used for setting out and detailing. Bright Plan Civils logos and company information must be removed from copies if information is re-used.

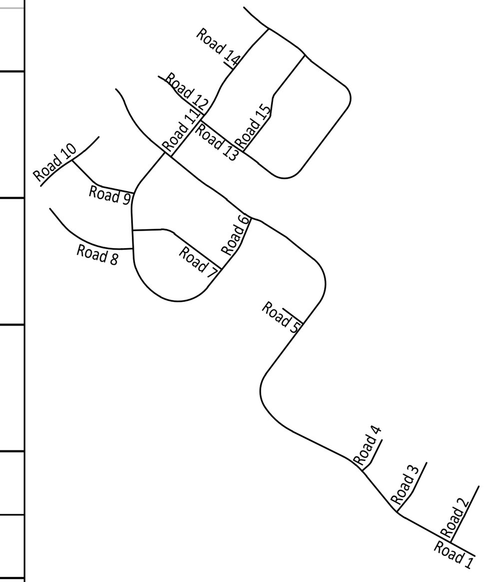

Rev.	Amendments	Date
-	-	-

BRIGHT PLAN CIVILS
Transport Planning and Infrastructure Design Consultants
2 West Barn, Norton Lane, Chichester, West Sussex PO20 3AF
Tel: 01243 210418
www.bpcivils.co.uk enquiries@bpcivils.co.uk

Drawing Status: FOR APPROVAL

Client: THAKEHAM

Project: BILSHAM ROAD YAPTON

Drawing Title: LONGTIUDINAL SECTION ROAD 1 CH 0 - 695

Scale	Date	Drawn By	Checked By
1:500 1:100	FEB 22	LDF	MJA

Drawing No.: D1956-12-100 — Rev.: -