


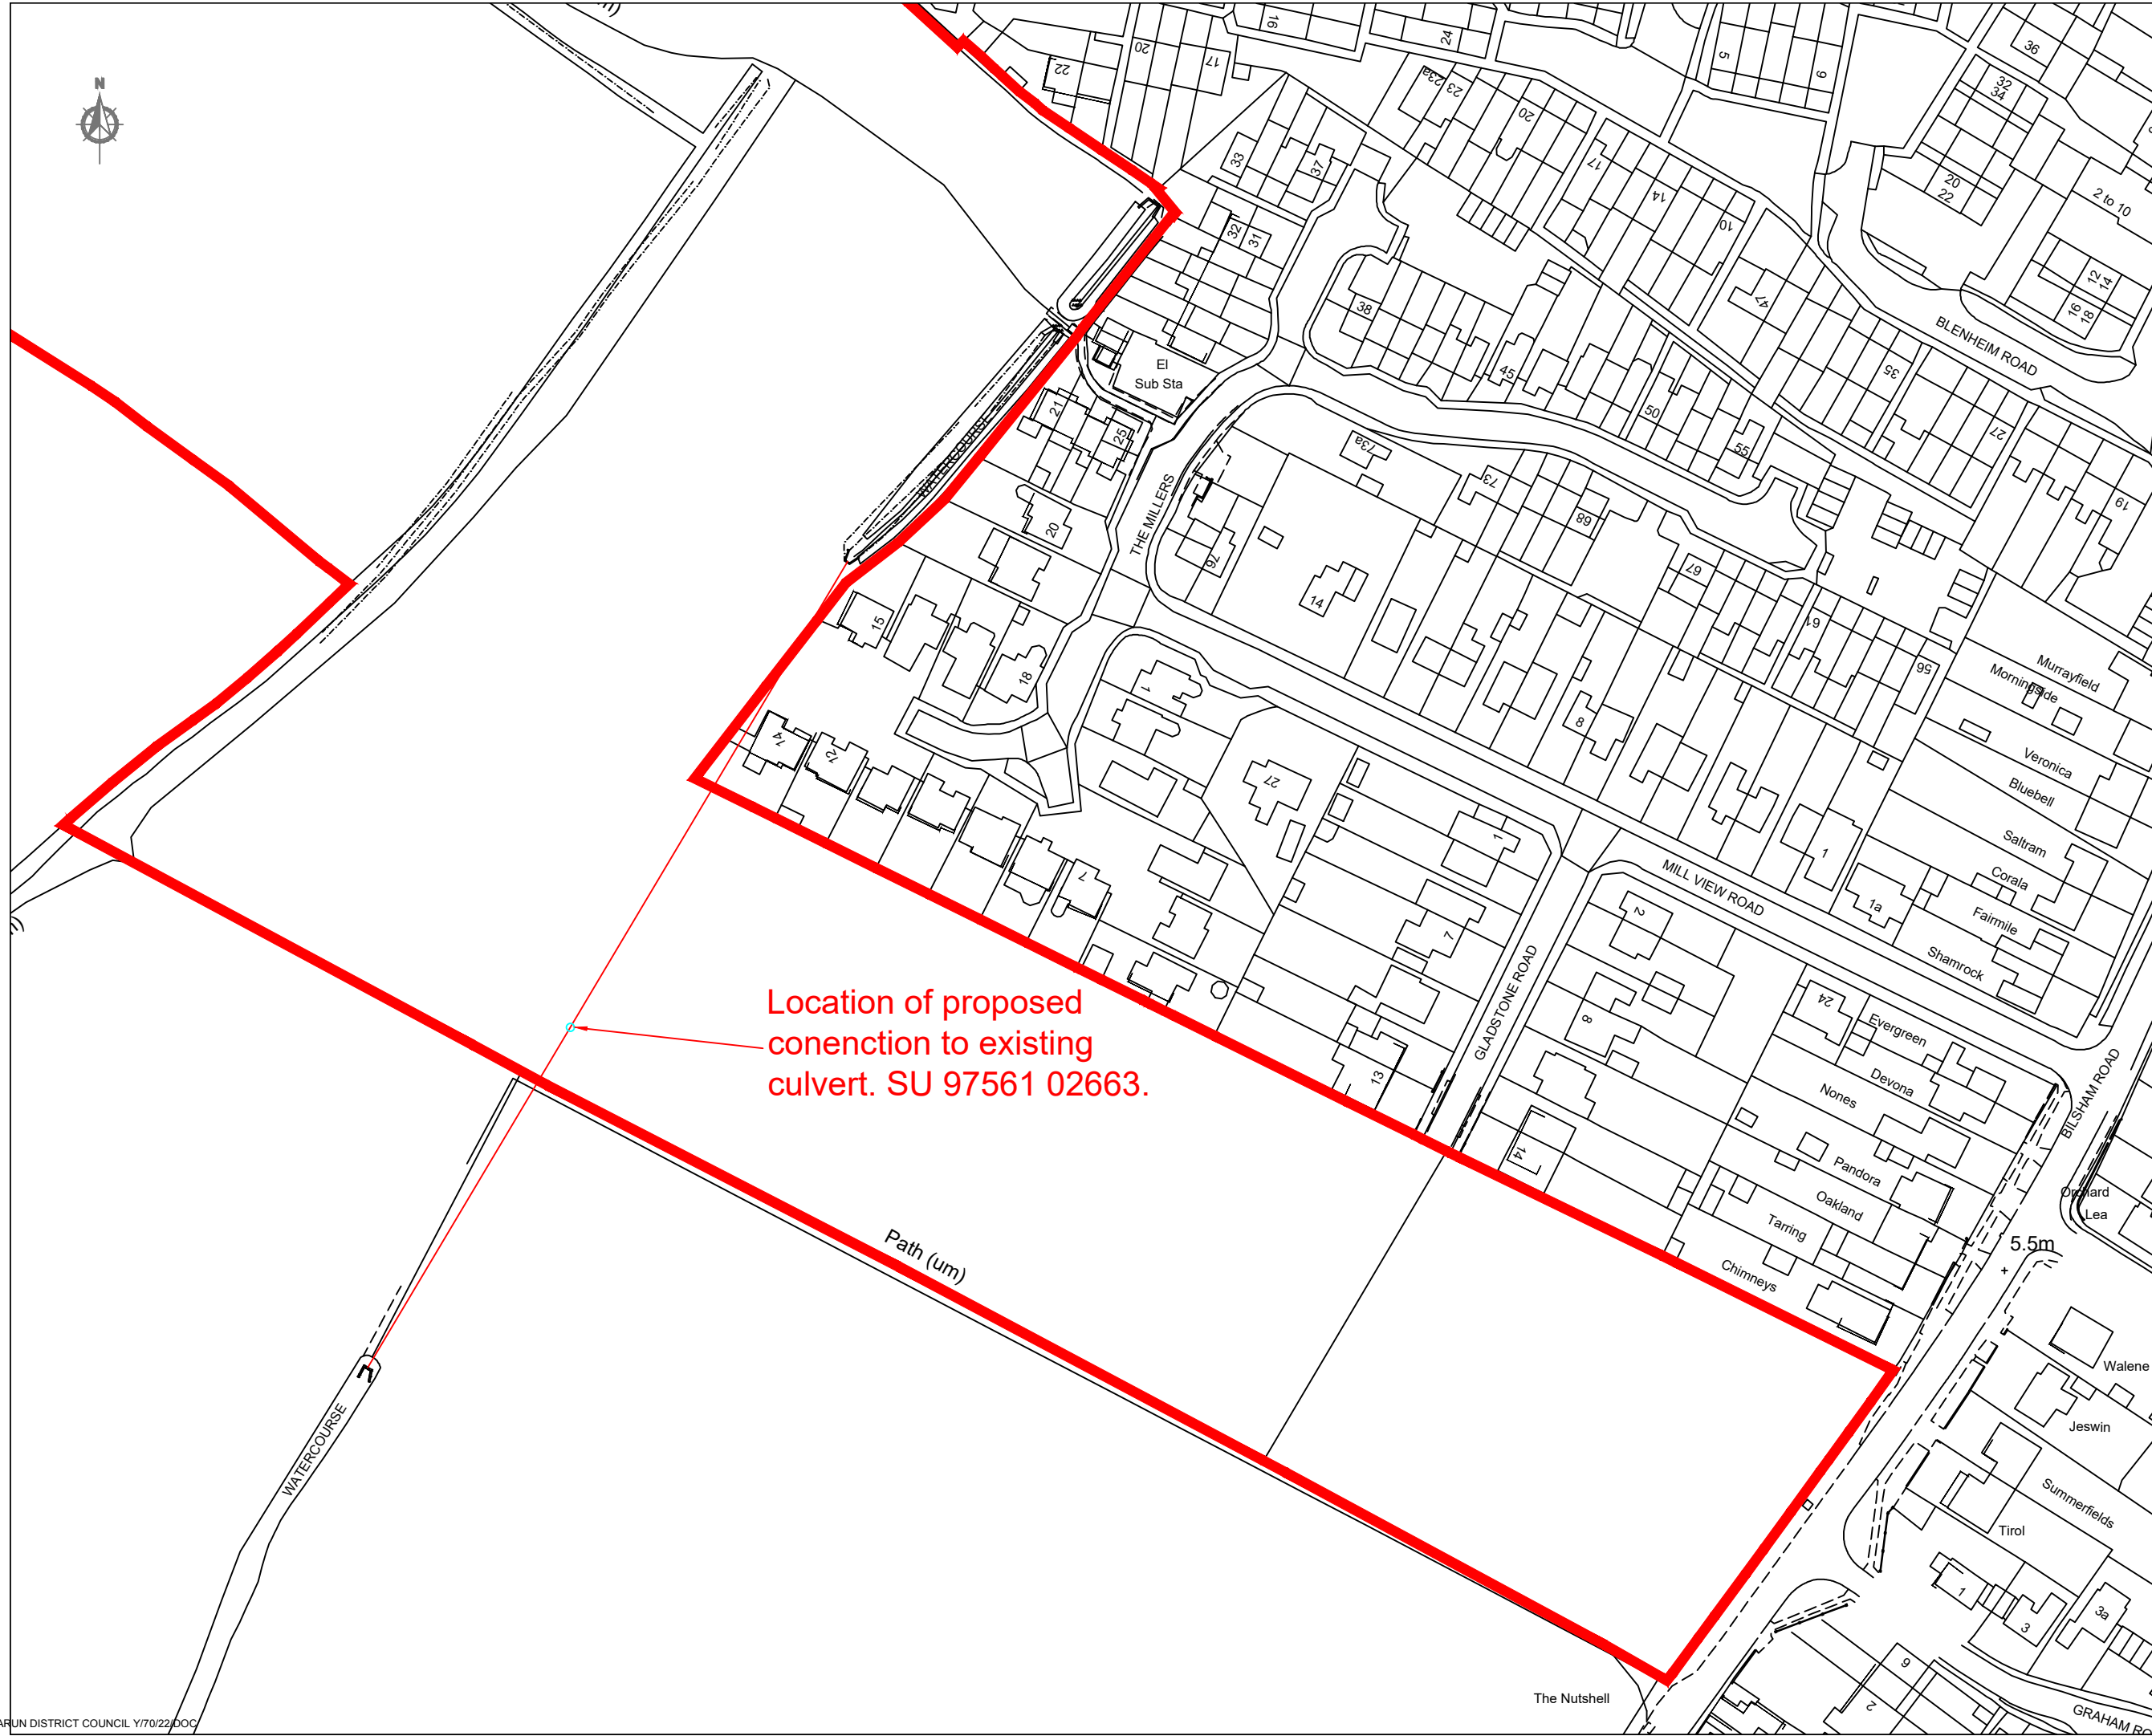

NOTES

A3

- 1. This drawing is to be read in conjunction with all other BPC drawings, and with all relevant Architect's and Engineer's drawings and specification. Any discrepancies found are to be reported immediately to the Engineer.
- 2. BPC accepts no responsibility for inaccuracies in data provided by third parties such as topographic surveys or Ordnance Survey mapping.
- 3. Do not scale, work to figured dimensions only. All dimensions are in millimeters unless noted otherwise and all levels are in metres from the topographic survey datum.
- 4. Any information given regarding existing underground services is given in good faith after consultation with the relevant authority, however accuracy is not certain.

This map is based on or reproduced from Ordnance Survey material with the permission of Ordnance Survey on behalf of the controller of Her Majesty's Stationary Office (c) Crown Copyright. Licence Number: 100022432

This drawing is based upon Ordnance Survey mapping. Bright Plan Civils accept no liability for any inaccuracies with the data.

Rev.	Amendments	Date



BRIGHT PLAN CIVILS
Transport Planning and Infrastructure Design Consultants
2 West Barn, Norton Lane, Chichester, West Sussex PO20 3AF
Tel: 0333 358 3260
www.bpcivils.co.uk enquiries@bpcivils.co.uk

Drawing Status	FOR APPROVAL		
Client	THAKEHAM		
Project	LAND AT BILSHAM ROAD YAPTON WEST SUSSEX		
Drawing Title	SITE LOCATION PLAN		

Scale	1:1250	Date	Apr 2022	Drawn By	LDF	Checked By	LDF
Drawing No.	D1956-17-601					Rev.	-