

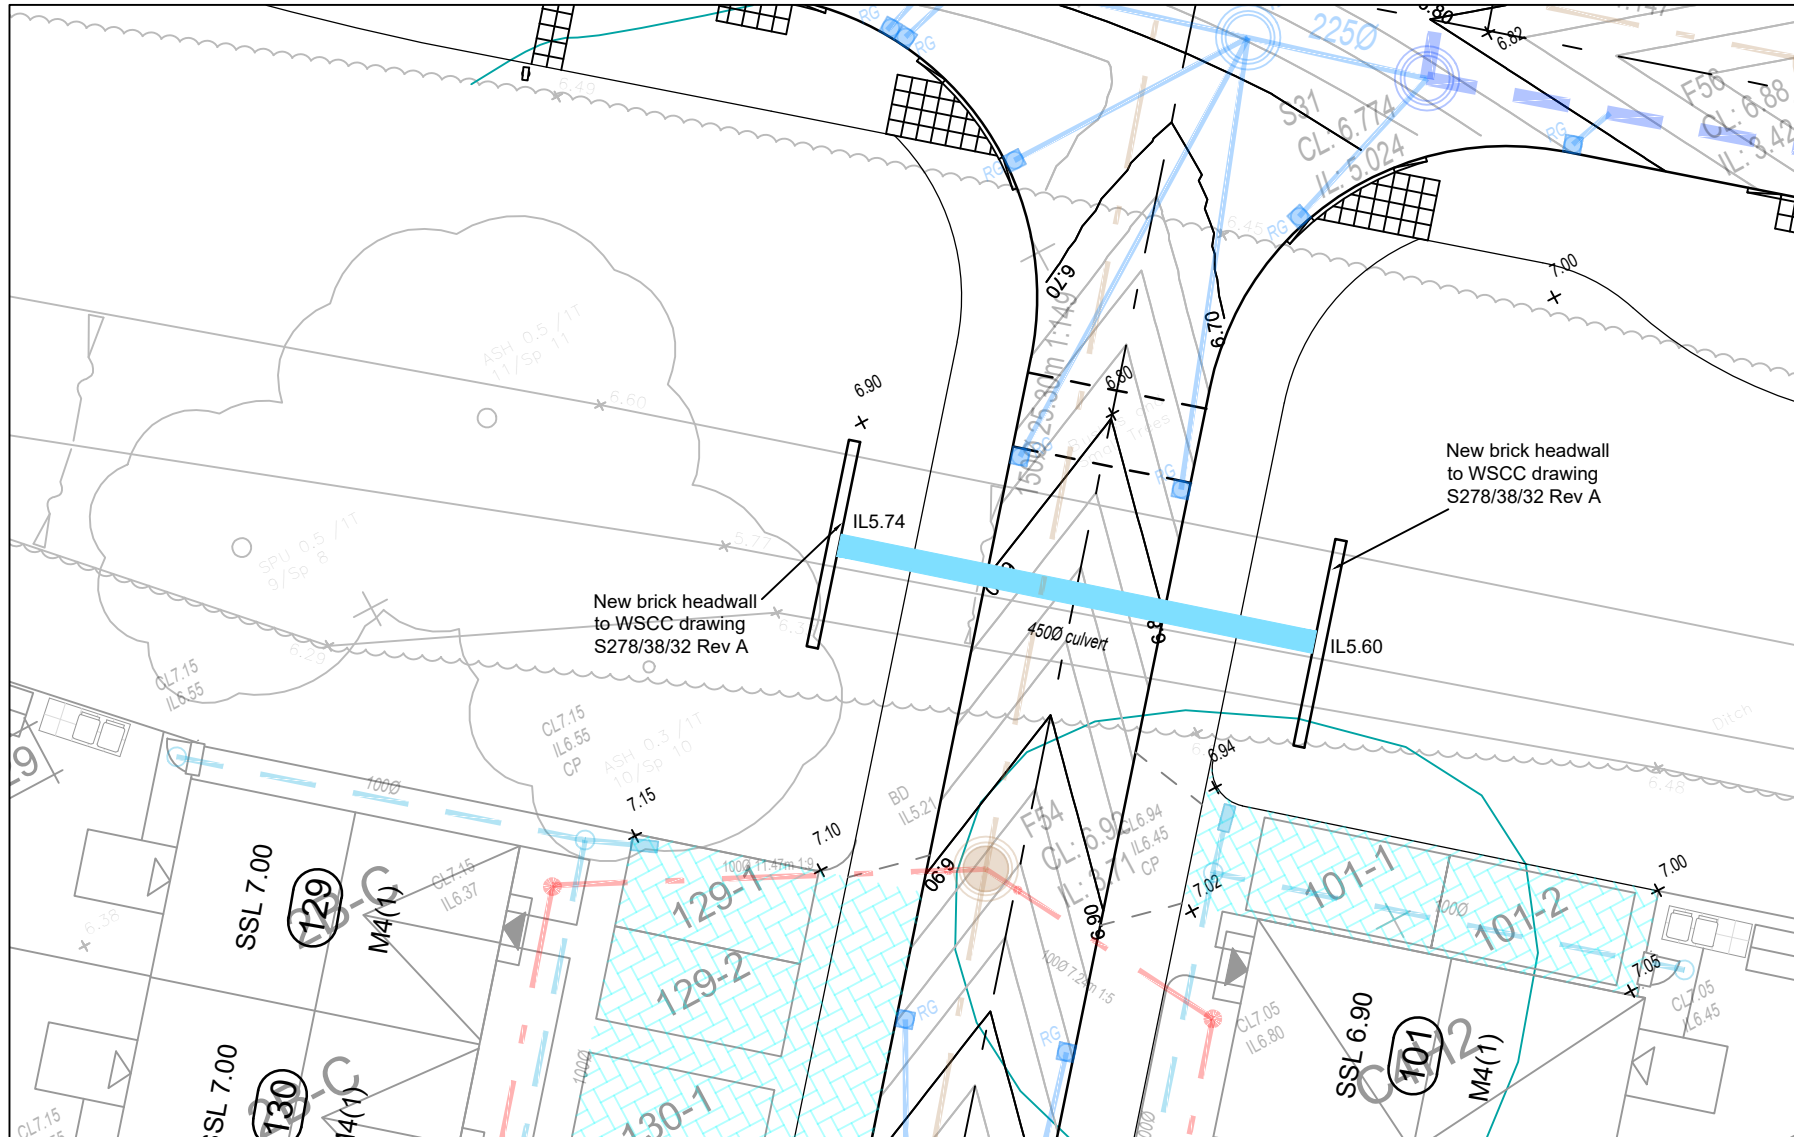
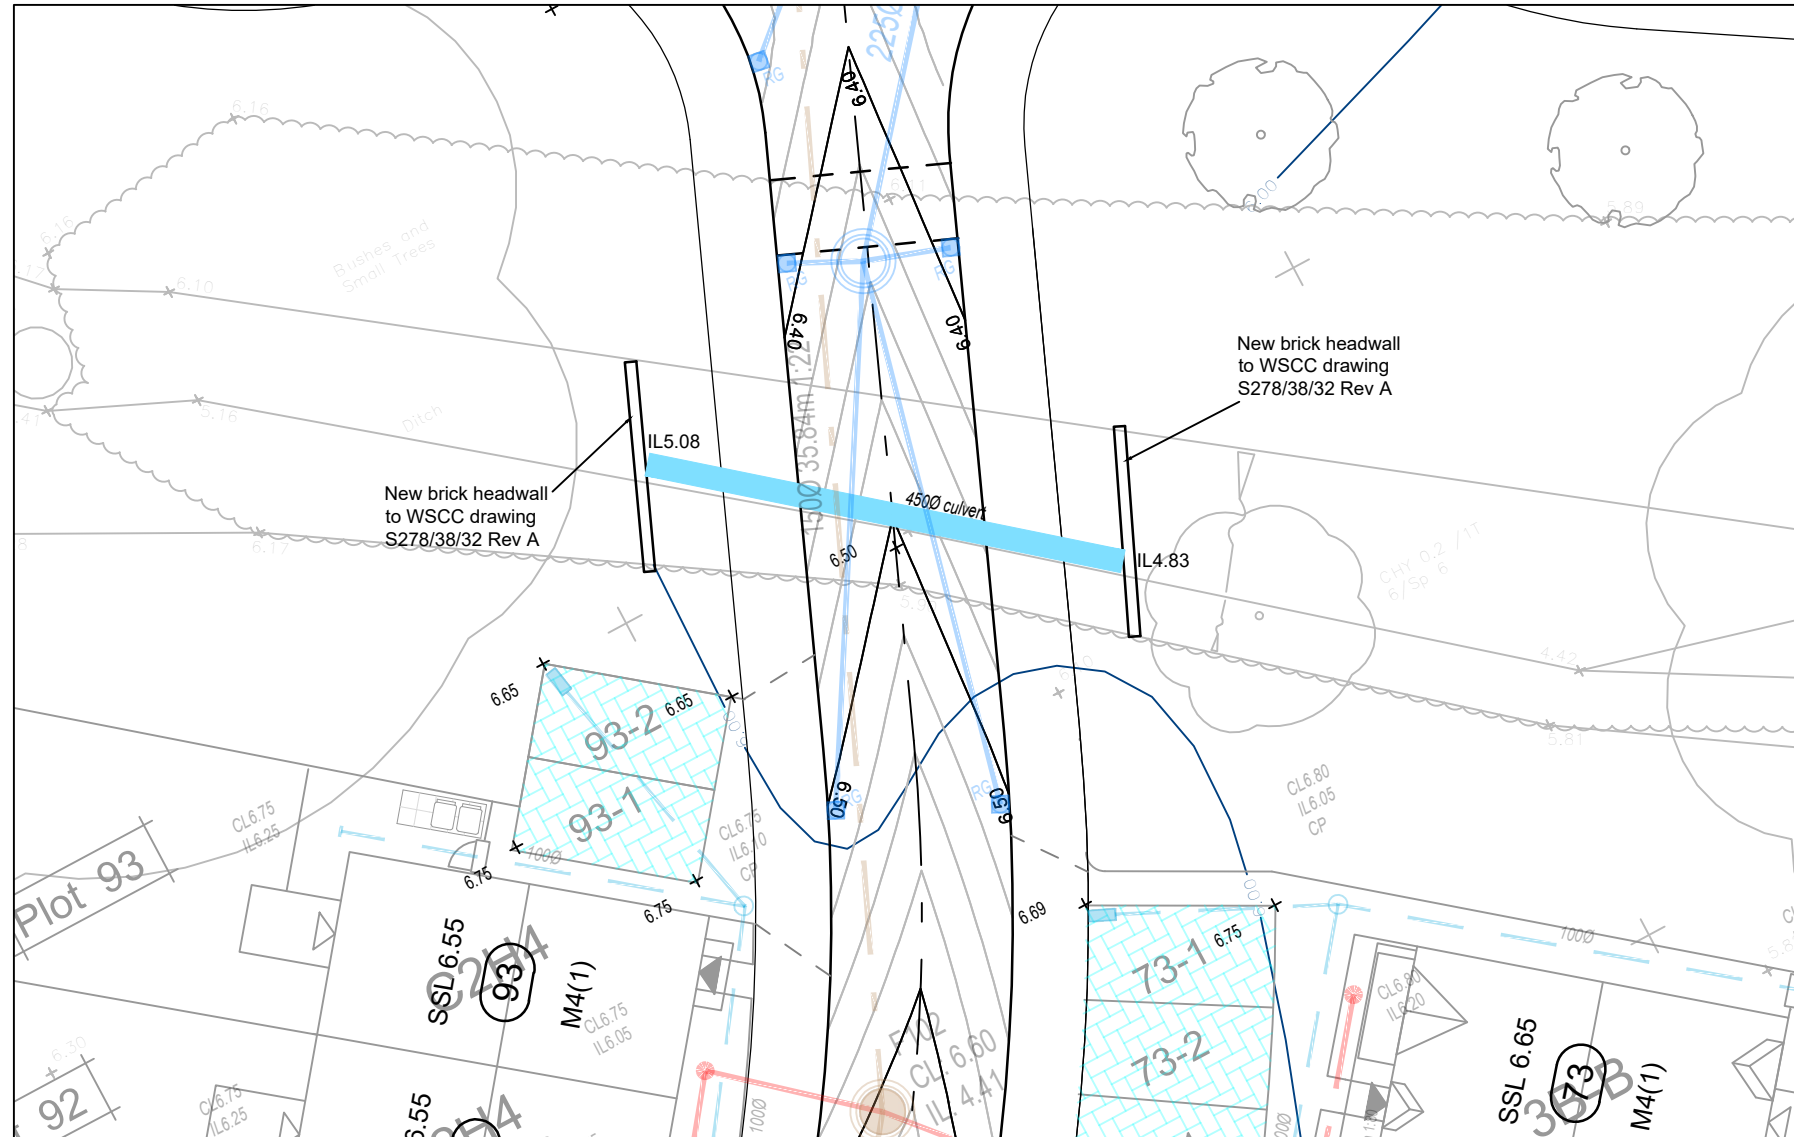


-

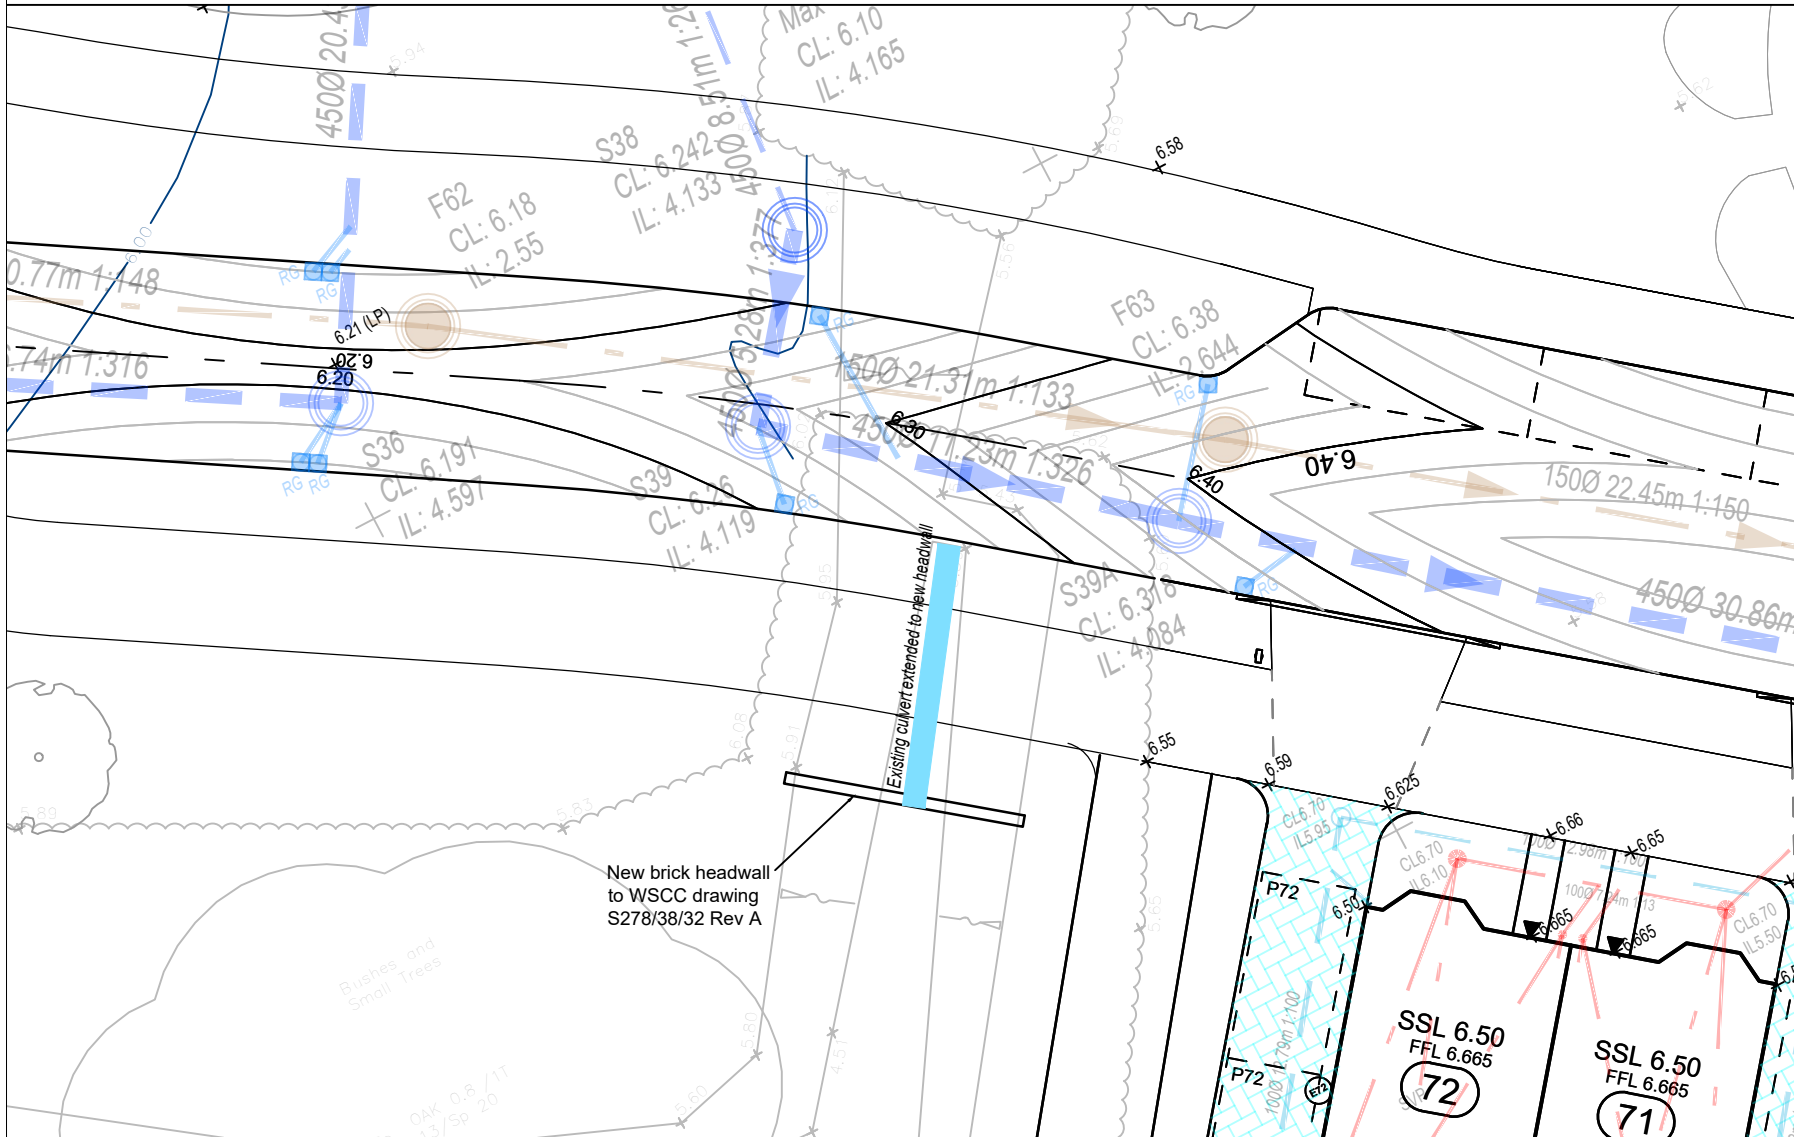

Rev.	Amendments	Date
------	------------	------

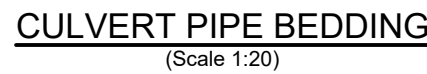

Client **THAKEHAM**

Drawing Title
Proposed Ditch Crossings

Scale 1:200	Date Feb 22	Drawn By LDF	Checked By MJA
Drawing No. D1956-PH2-15-400			Rev. -