


This plan is licensed for reproduction for planning purposes

PLOT BOUNDARY
PROPOSED EXTENSION OUTLINE

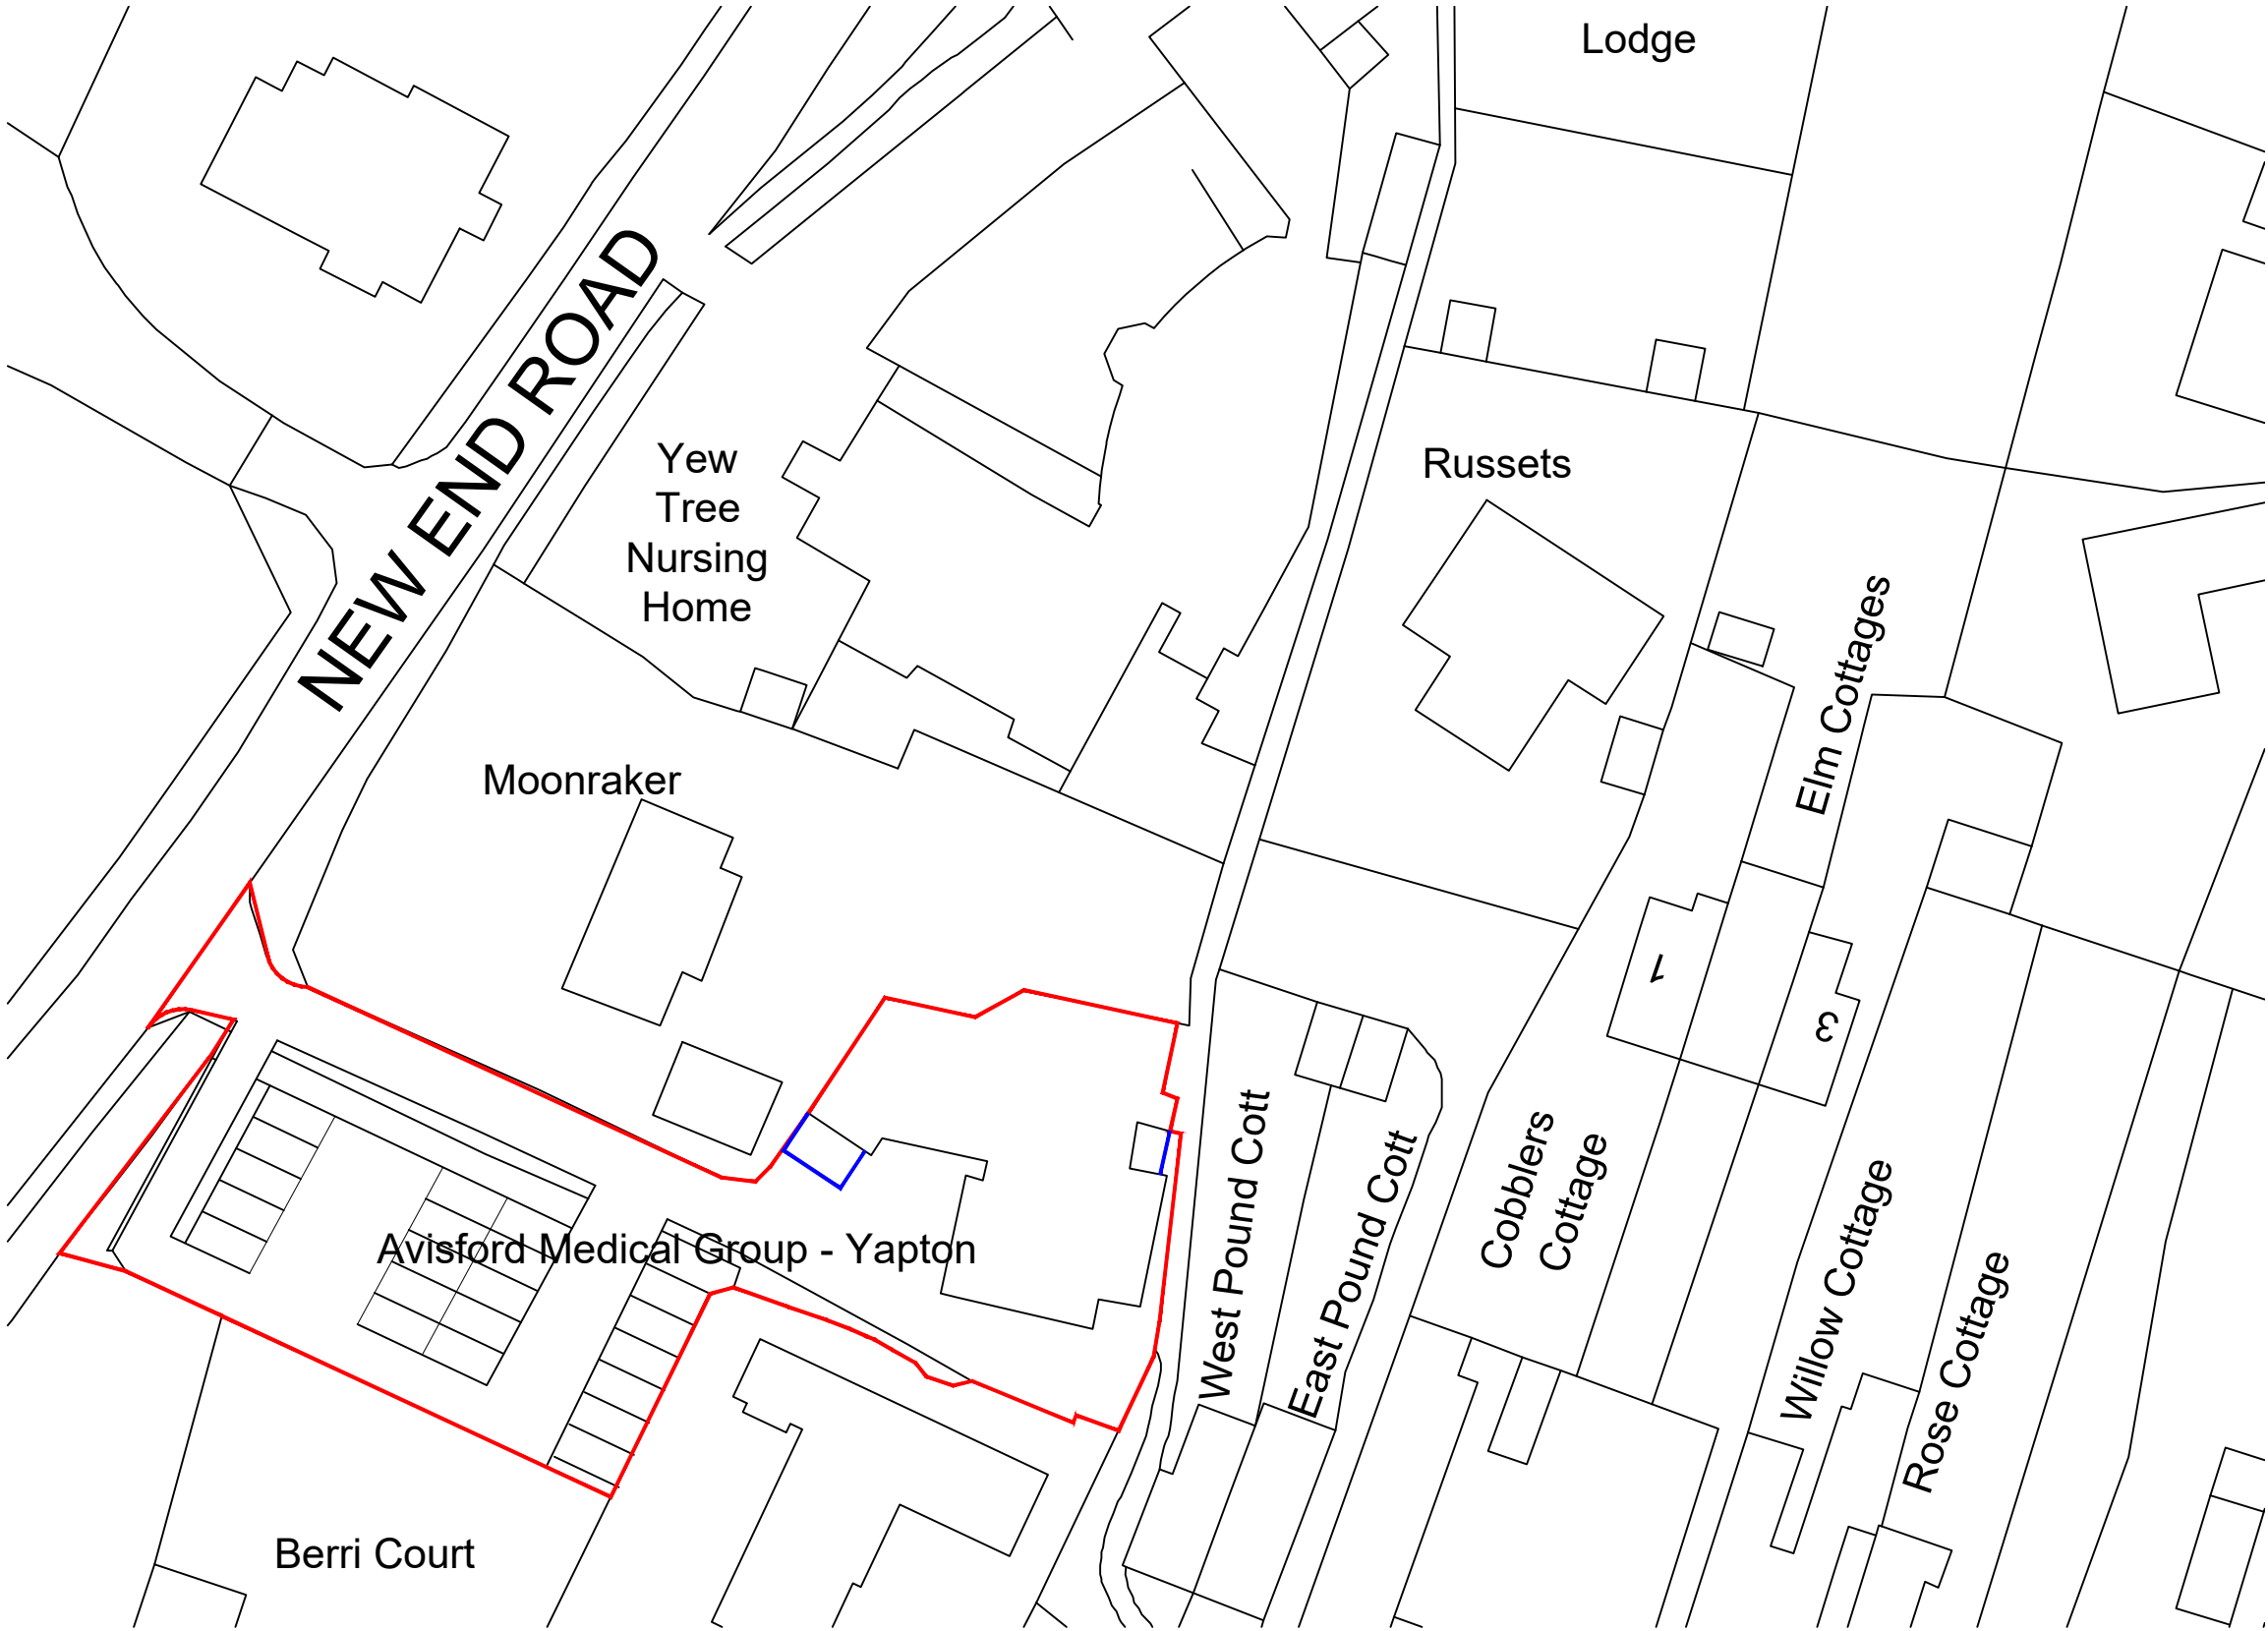

Revisions

PROJECT

Yew Tree Surgery,
North End Road,
Yapton

DRAWING


Site / Block Plan

Scale	Date	Drg No
1:500@A3	June 2025	NE_P_01
Drawn by	Revision	
RS		



RS Architectural Designs

© Copyright

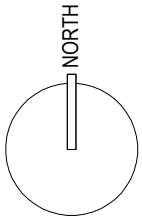

SCALE BAR 1:500

DO NOT SCALE OFF THIS DRAWING