
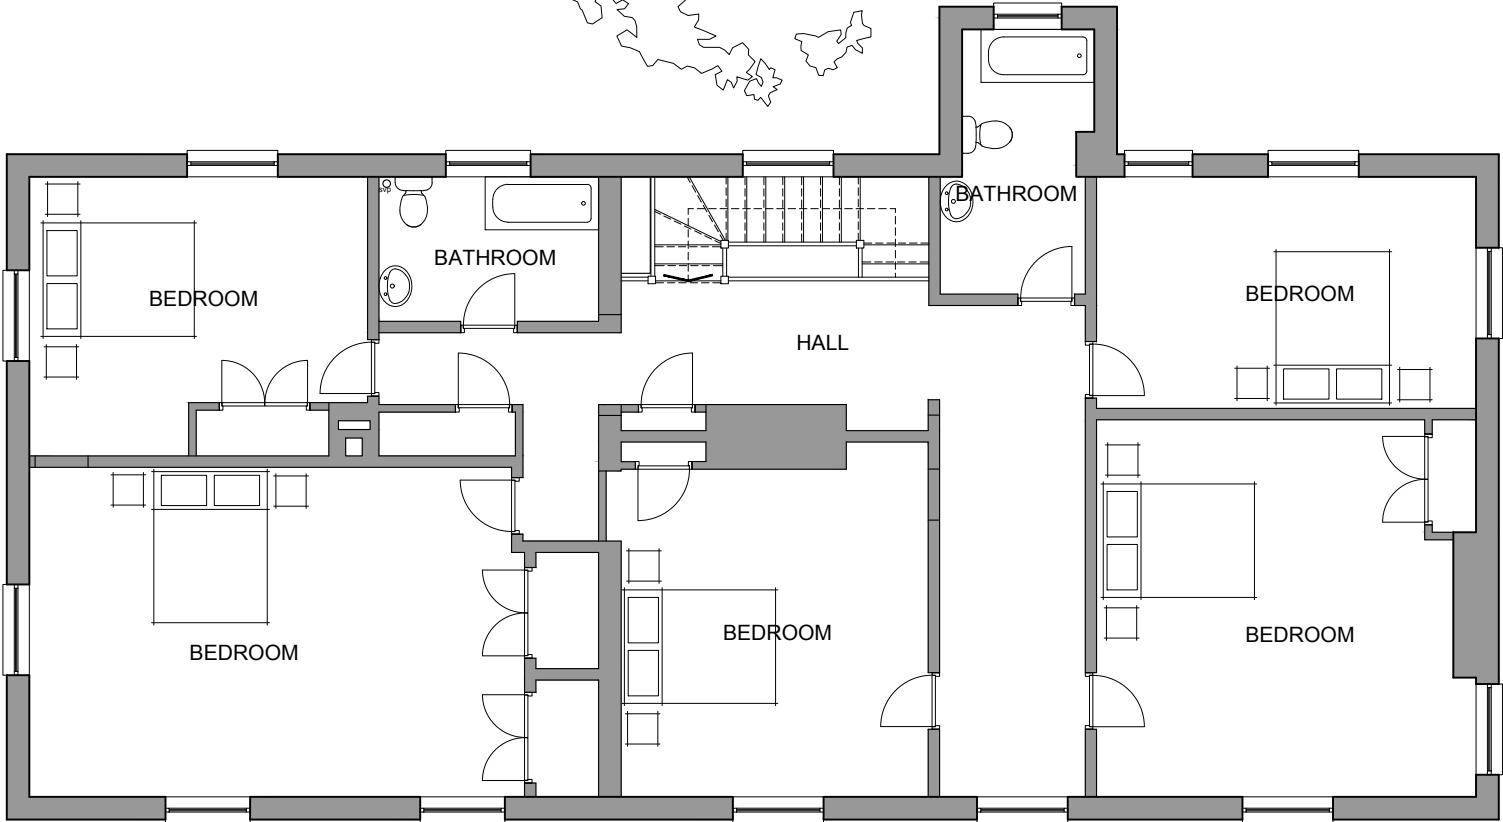


Existing First Floor Plan

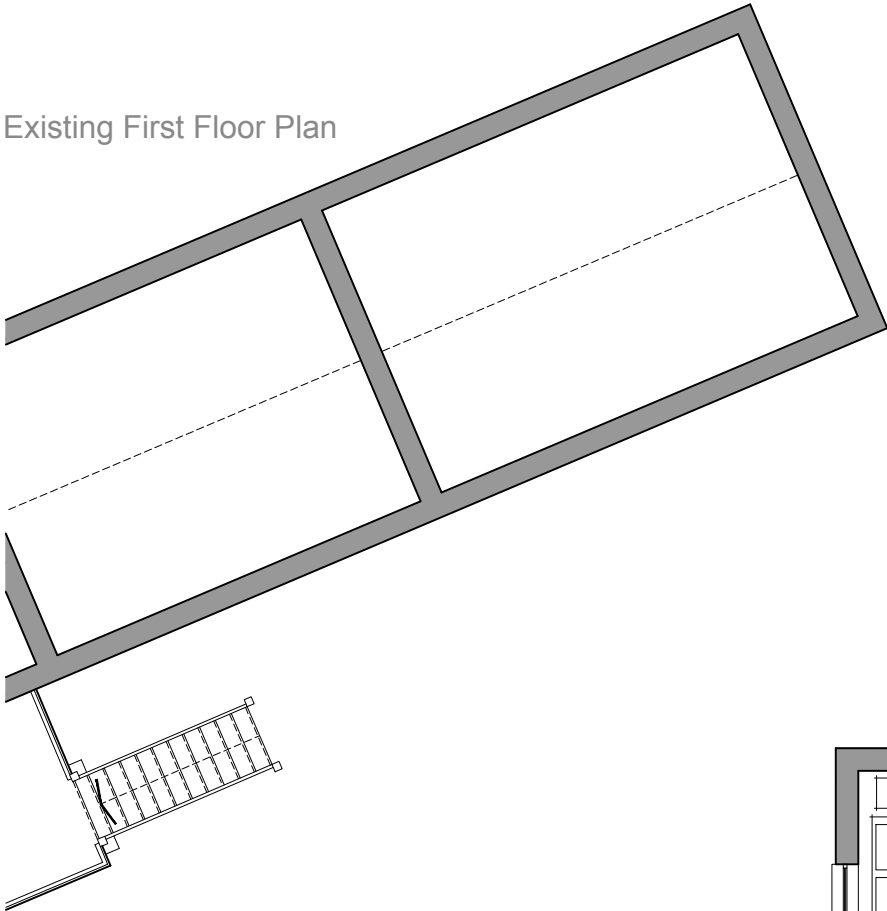

01234

5m

1:100@A3

EXISTING WALLS

NEW WALLS

C0103-P101