



You can use the Planning Portal to find the correct email address for your local planning authority.

www.planningportal.co.uk/localauthoritysearch

Notification for Prior Approval for a Proposed Larger Home Extension Town and Country Planning (General Permitted Development) Order 2015 Schedule 2, Part 1, Class A

This notification can be used by a household to notify a local planning authority of the intention to use the permitted development rights to build a single-storey rear extension of greater than four metres up to eight metres for a detached house and greater than three metres up to six metres for any other type of house outside Article 2(3) land* and sites of special scientific interest.

* Land within a National Park, the Broads, an area of outstanding natural beauty, an area designated as a conservation area and land within World Heritage Sites.

Publication of notifications on planning authority websites

Please note that the information provided on this notification and in supporting documents may be published on the Authority's website. If you require any further clarification, please contact the Authority's planning department.

Please note: you need to download the form to complete it electronically. Please complete using block capitals and black ink if sending by post. It is important that you read the accompanying guidance notes as incorrect completion will delay the consideration of your notification.

3. Site Address Details

Please provide the full postal address of the application site.

House number:

House suffix:

House name:

Address 1:

Address 2:

Address 3:

Address 4:

Postcode:

4. Description of the Proposal

Please describe the proposed single-storey rear extension.

Conservatory to rear elevation, single storey.
Face brickwork to elevations to match house brickwork
White PVC frames to Front & West elevation with clear glazing
White Roof structure with Blue tinted glazing

Is the property? (tick one only) ☐ (i) Detached ☒ (ii) Other

How far will the proposed extension extend beyond the rear wall of the dwelling measured externally? metres

What will be the maximum height of the proposed extension, measured externally from the natural ground level? metres

What will be the height at the eaves of the proposed extension, measured externally from the natural ground level? metres

Where the enlarged part will be joined to an existing enlargement of the dwellinghouse, please provide the total enlargement (being the enlarged part together with the existing enlargement to which it will be joined) for the following questions:

How far will the total extension extend beyond the rear wall of the original dwelling measured externally? metres

What will be the maximum height of the total enlargement, measured externally from the natural ground level? metres

What will be the height at the eaves of the total enlargement, measured externally from the natural ground level? metres

5. Addresses of any adjoining properties

You are required to identify and provide the addresses of all the adjoining premises to your property:

Address 1:

Address 2:

Address 3:

Address 4:

Address 5:

Address 6:

Address 7:

Address 8:


Please provide details of any additional adjoining premises on a separate sheet if necessary.

6. Checklist


Please read the following checklist to make sure you have sent all the information in support of your proposal. Failure to submit all information required could result in your notification being deemed invalid. It will not be considered valid until all information required by the Local Planning Authority has been submitted. Please note that as part of this procedure, if any objections are received the Local Planning Authority may require submission of further information at a later date.

All sections of this notification completed in full, dated and signed (typed signature if sent electronically). ☒


A plan indicating the site and showing the proposed development and any existing enlargement of the original dwellinghouse to which the enlarged part will be joined. A plan drawn to an identified scale will assist the authority in assessing your development proposal. Plans can be bought from one of our accredited suppliers using our Buy-a-Plan service (www.planningportal.co.uk/buyaplan) ☒

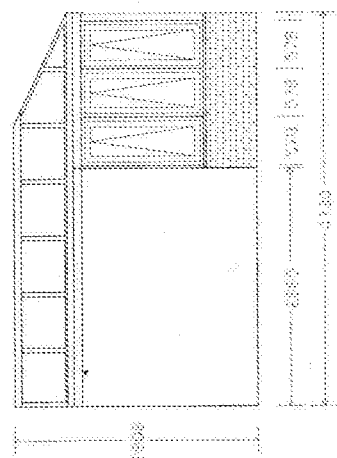


LEFT ELEVATION

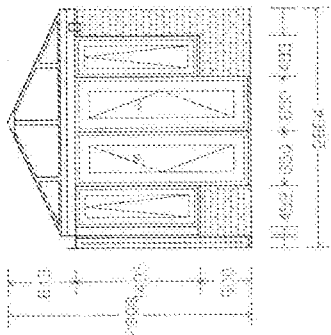

FRONT ELEVATION

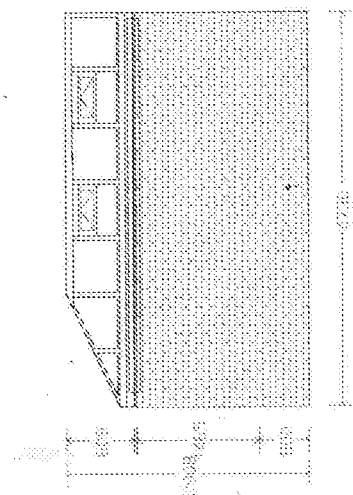

RIGHT ELEVATION

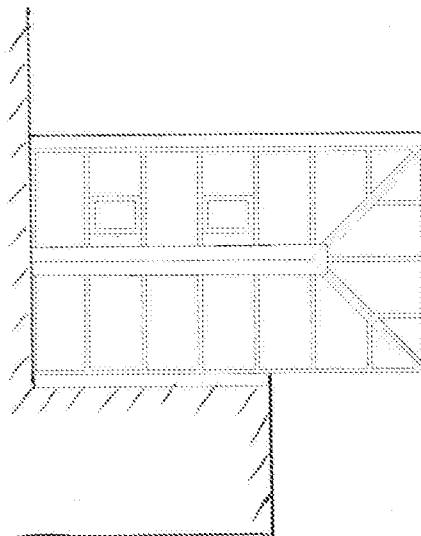

PLAN


PREPARED FOR THE
ARUN DISTRICT COUNCIL
BY THE ARCHITECT
MR. J. H. G. G. G. G.
15 LITTLE ROAD
TAPTON
WEST SUSSEX
BN18 0AG

NUMBER OF COPIES OF INTERESTS
ALL RIGHTS FROM DPC
NOT TO BE USED AS WORKING DRAWINGS
DIMENSIONS ARE EXTERNAL BRICKWORK

SCALE 1:40


DATE 18 JUN 2018

DRAWING NO. M118 1952

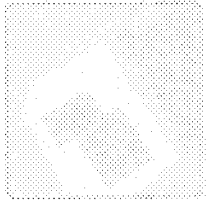


PROPOSED CONSERVATORY TO REAR ELEVATION.


35 Tacklee Road, Yapton, Arundel, BN18 0HB

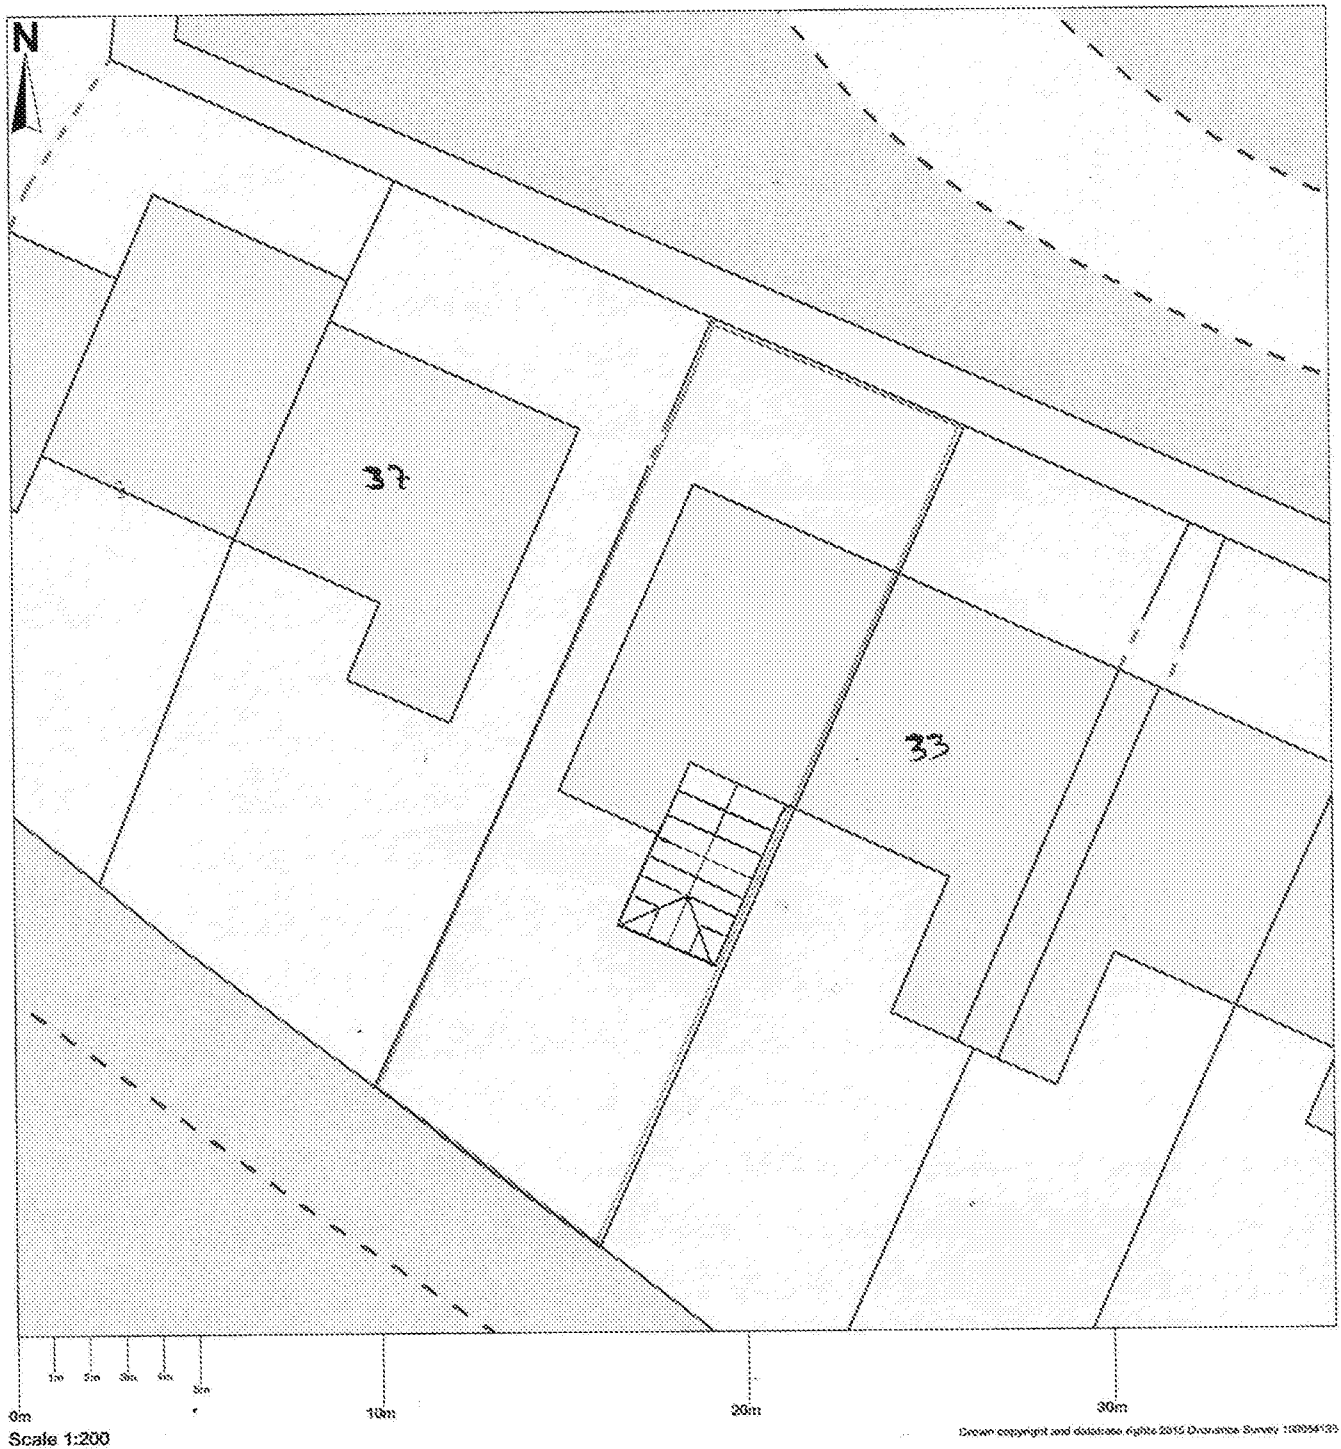

Map area bounded by: 497619,103043 497655,103079. Produced on 07 September 2018 from the OS National Geographic Database. Reproduction in whole or part is prohibited without the prior permission of Ordnance Survey. © Crown copyright 2018. Supplied by UKPlanningMaps.com a licensed OS partner (100054135). Unique plan reference: b36buk/278271/379035

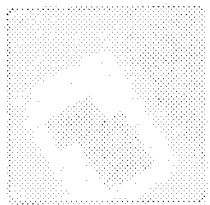

35 Tacklee Road, Yapton, Arundel, BN18 0HB

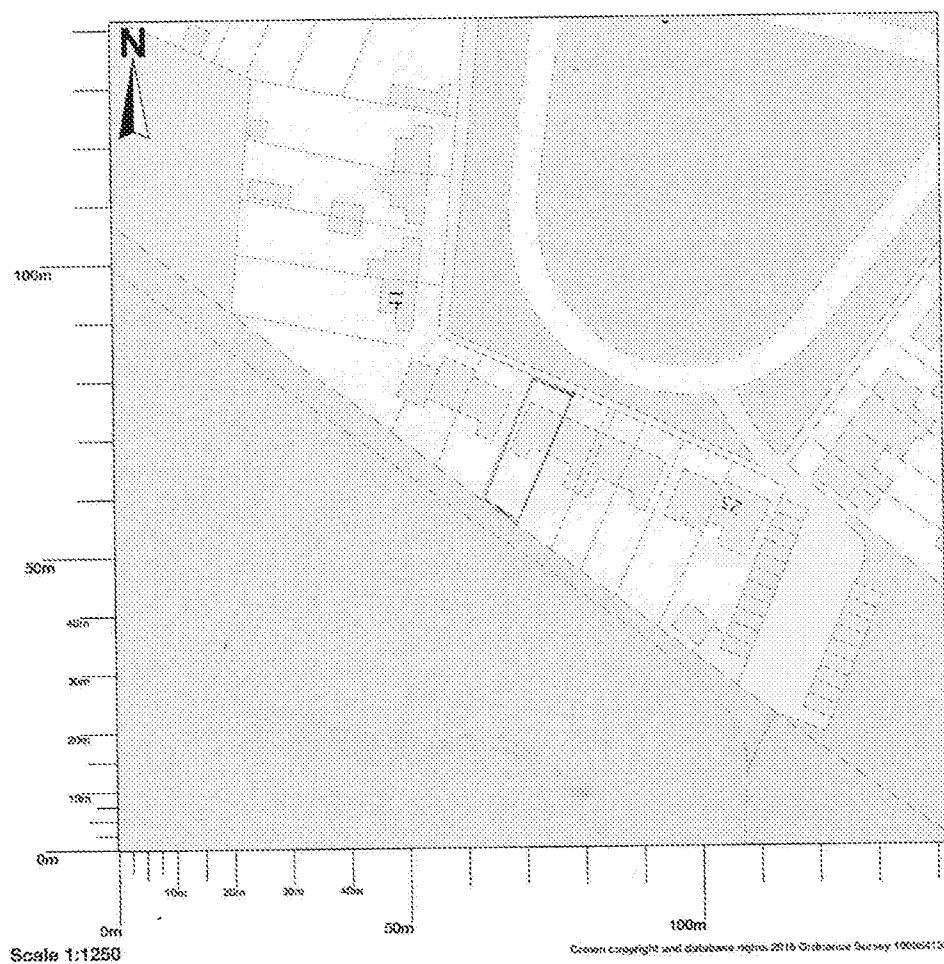

Map area bounded by: 497566,102990 497708,103132. Produced on 07 September 2018 from the OS National Geographic Database. Reproduction in whole or part is prohibited without the prior permission of Ordnance Survey. © Crown copyright 2018. Supplied by UKPlanningMaps.com a licensed OS partner (100054135). Unique plan reference: p2buk/278271/379038