



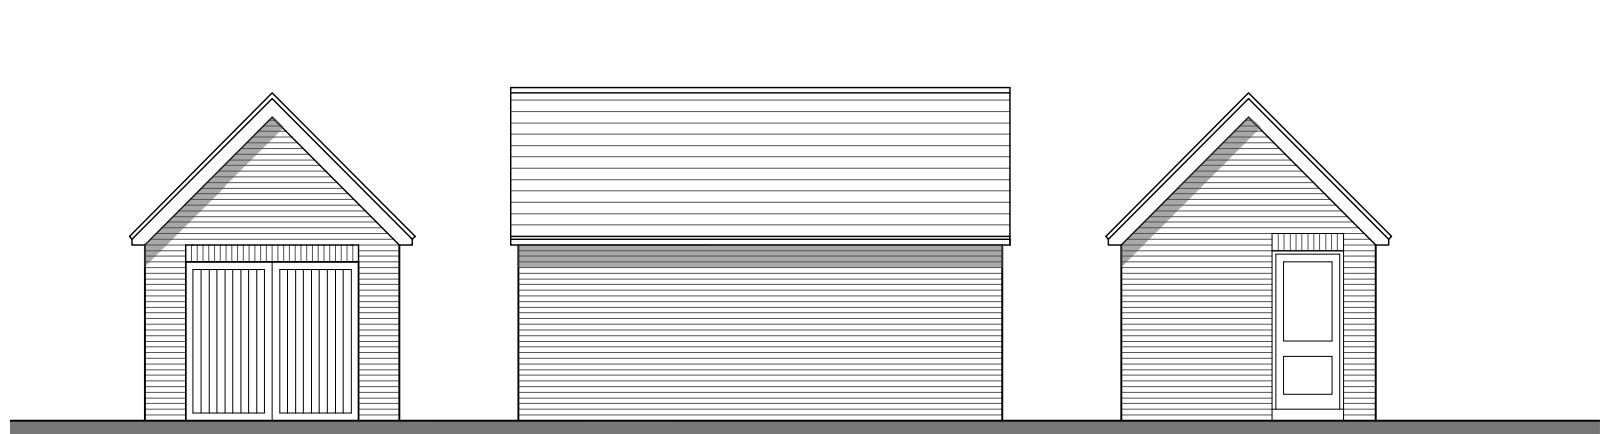

FRONT ELEVATION  
(1:100)

SIDE ELEVATION

REAR ELEVATION

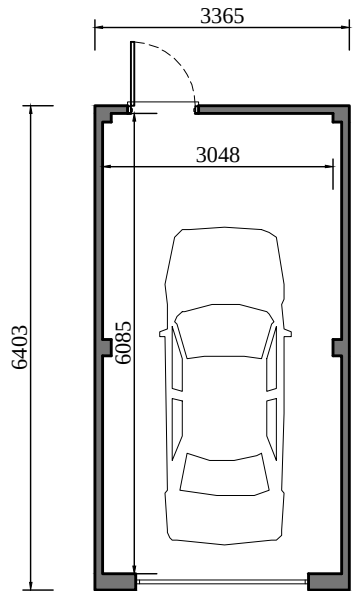

FLOOR PLAN (1:100)  
SINGLE GARAGE  
DETACHED


PLOTS  
14, 20 & 36



FRONT ELEVATION  
(1:100)

SIDE ELEVATION


REAR ELEVATION

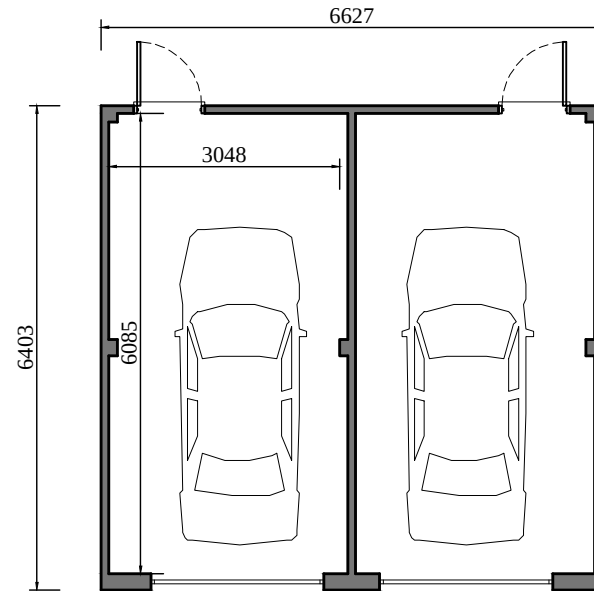


FLOOR PLAN (1:100)  
DOUBLE GARAGE  
DETACHED

PLOTS  
2 & 10

PLOTS  
1 & 9

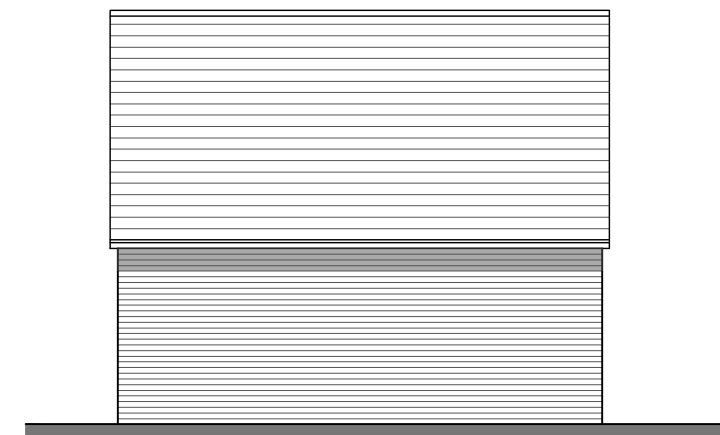

SIDE ELEVATION

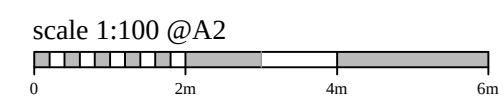

| REV                                                                                   | DESCRIPTION | DATE   | AUTHOR  | CHECK'D |
|---------------------------------------------------------------------------------------|-------------|--------|---------|---------|
| CLIENT                                                                                |             |        |         |         |
|  |             |        |         |         |
| PROJECT                                                                               |             |        |         |         |
| LAND AT<br>NORTH END ROAD<br>YAPTON                                                   |             |        |         |         |
| DRAWING                                                                               |             |        |         |         |
| GARAGES<br>(CLASSIC)<br>FLOOR PLANS & ELEVATIONS                                      |             |        |         |         |
| SCALE                                                                                 | DATE        | AUTHOR | CHECKED |         |
| 1:100 @ A2                                                                            | 02.08.20    | LAH    | -       |         |
| JOB.NO                                                                                | DRAWING.NO  | REV    |         |         |
| 102-38                                                                                | GAR-E2-P2   | -      |         |         |
|  |             |        |         |         |