



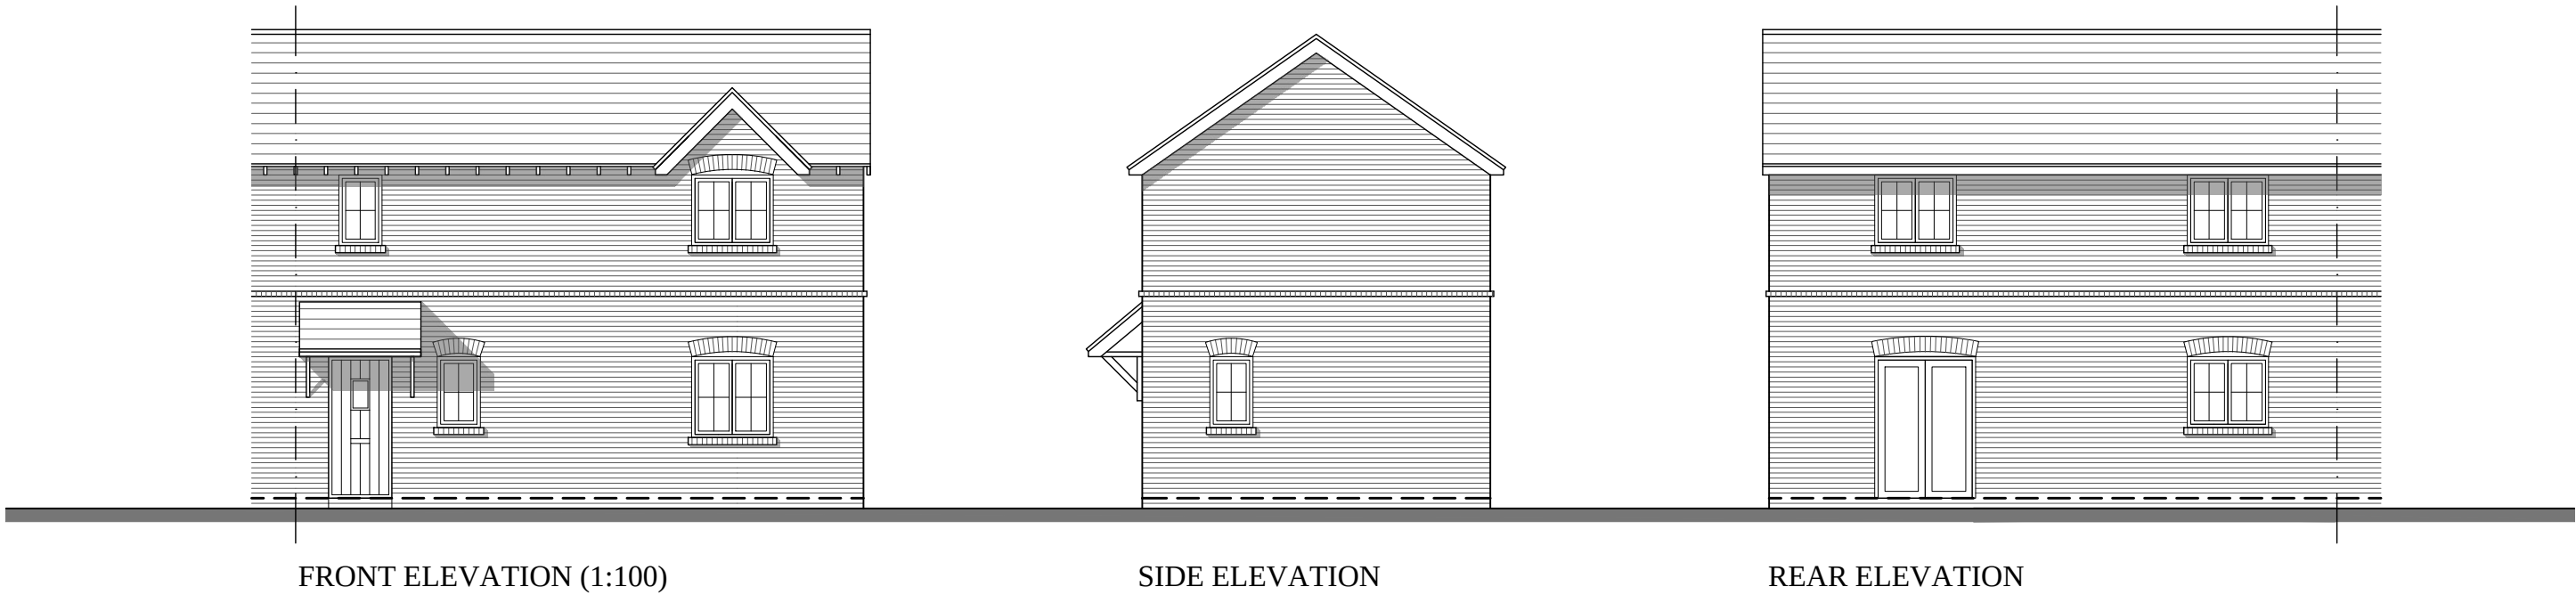


FRONT ELEVATION (1:100)

SIDE ELEVATION

REAR ELEVATION

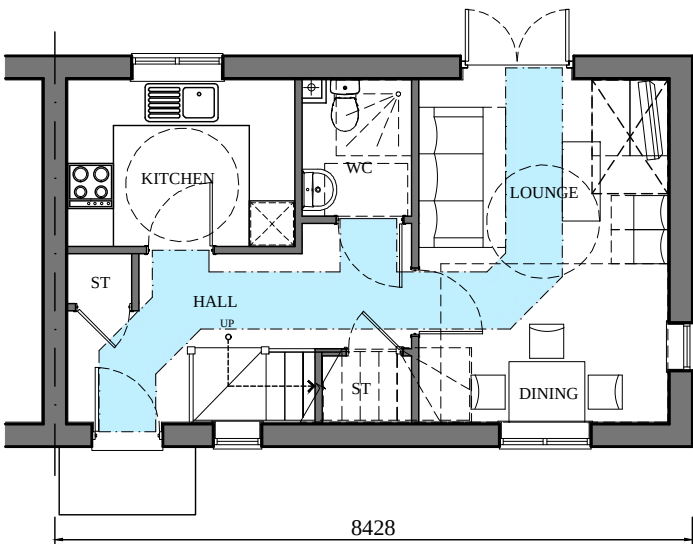


GROUND FLOOR (1:100)

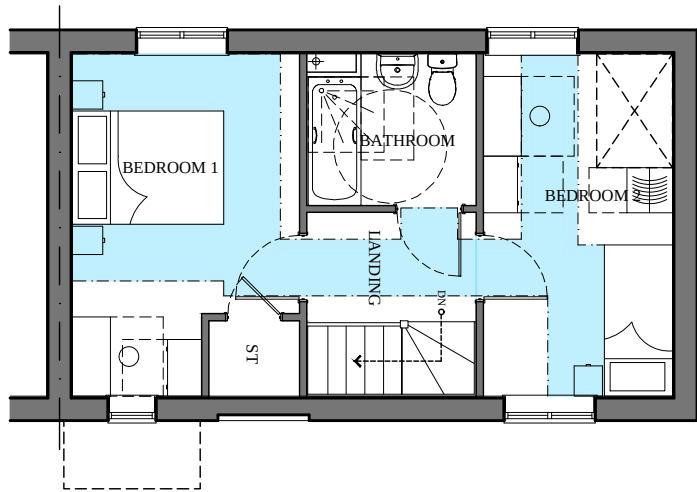

FIRST FLOOR

PLOTS
AS: 3
HANDED: 4, 17 & 19

Bedrooms	2	Persons	3
Sq.ft structural	785	Sq.m structural	72.9
Sq.ft Finish	775	Sq.m Finish	71.8

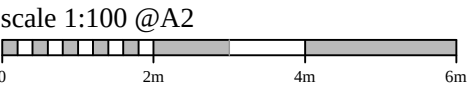

Nationally Described Space Standard		
Occupancy	2B3P	
	Required	Achieved
Total Area (SQ/M)	70	71.8
Bedroom 1	11.5	12.2
Bedroom 2	7.5	11.3
Bedroom 3		
Bedroom 4		
Bedroom 5		
Storage	2.0	2.5

ALL PLOTS HAVE BEEN
DESIGNED TO ACHIEVE
NATIONALLY DESCRIBED
SPACE STANDARDS.
AND TO COMPLY WITH
APPROVED DOCUMENT M4(2)

REV	DESCRIPTION	DATE	AUTHOR	CHECKD
CLIENT				
PROJECT				
DRAWING				
SCALE				
JOB.NO				
DRAWING.NO				
REV				

dandara
new homes

LAND AT
NORTH END ROAD
YAPTON

TYPE A
AFFORDABLE (VILLAGE)
FLOOR PLANS & ELEVATIONS

1:100 @ A2
02.08.20
LAH
-
102-38
TYPE A-E1-P1
1

BRIMSTONE
DESIGN LTD