

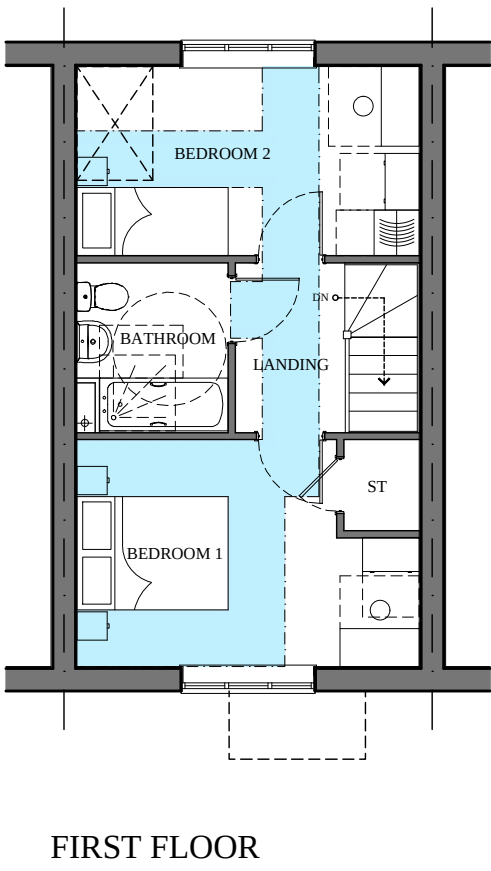


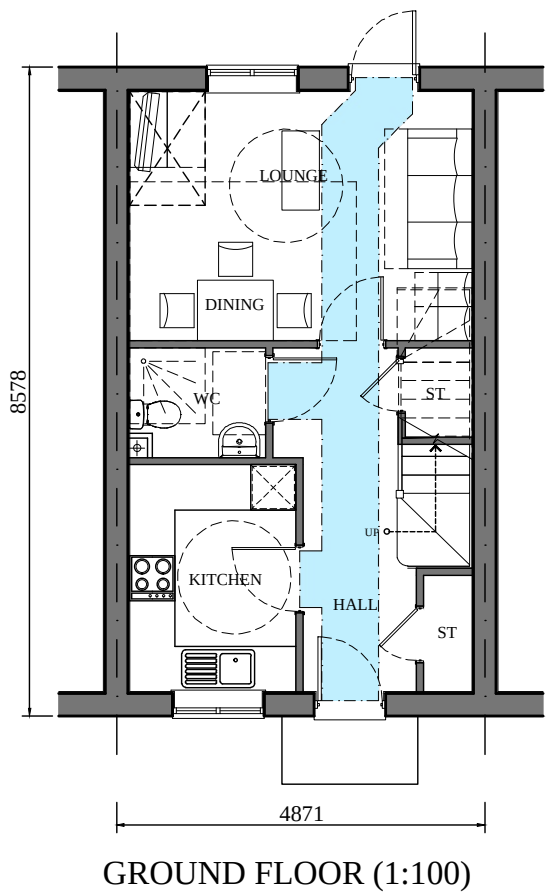

PLOTS
AS: 7
HANDED: 6

Bedrooms	2	Persons	3
Sq.ft structural	785	Sq.m structural	72.9
Sq.ft Finish	775	Sq.m Finish	71.8

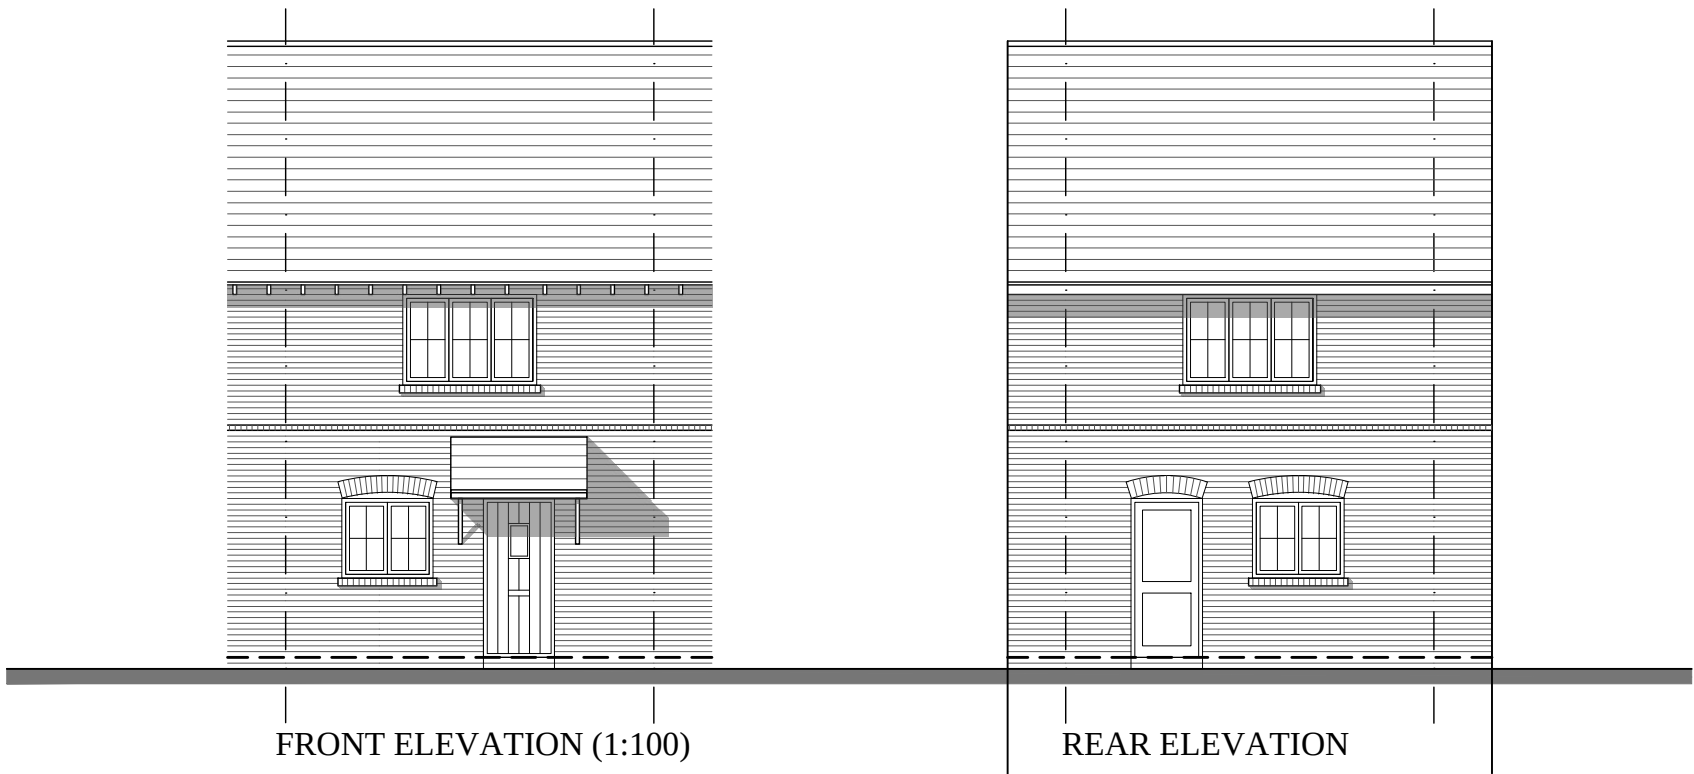

Nationally Described Space Standard		
Occupancy	2B3P	
	Required	Achieved
Total Area (SQ/M)	70	71.8
Bedroom 1	11.5	12.2
Bedroom 2	7.5	11.3
Bedroom 3		
Bedroom 4		
Bedroom 5		
Storage	2.0	2.8

ALL PLOTS HAVE BEEN
DESIGNED TO ACHIEVE
NATIONALLY DESCRIBED
SPACE STANDARDS.
AND TO COMPLY WITH
APPROVED DOCUMENT M4(2)

REV	DESCRIPTION	DATE	AUTHOR	CHECK'D
CLIENT				
PROJECT				
LAND AT NORTH END ROAD YAPTON				
DRAWING				
TYPE B AFFORDABLE (VILLAGE) FLOOR PLANS & ELEVATIONS				
SCALE	DATE	AUTHOR	CHECKED	
1:100 @ A2	02.08.20	LAH	-	
JOB.NO	DRAWING.NO	REV		
102-38	TYPE B-E1-P1	-		