

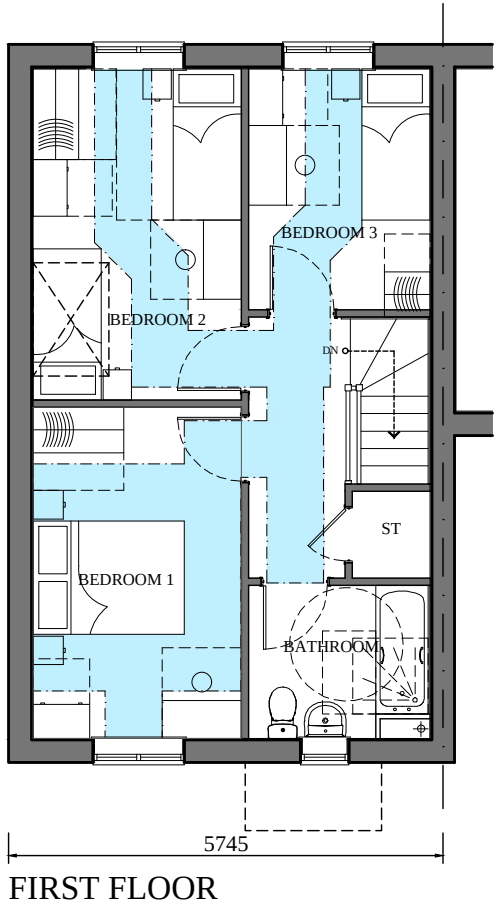


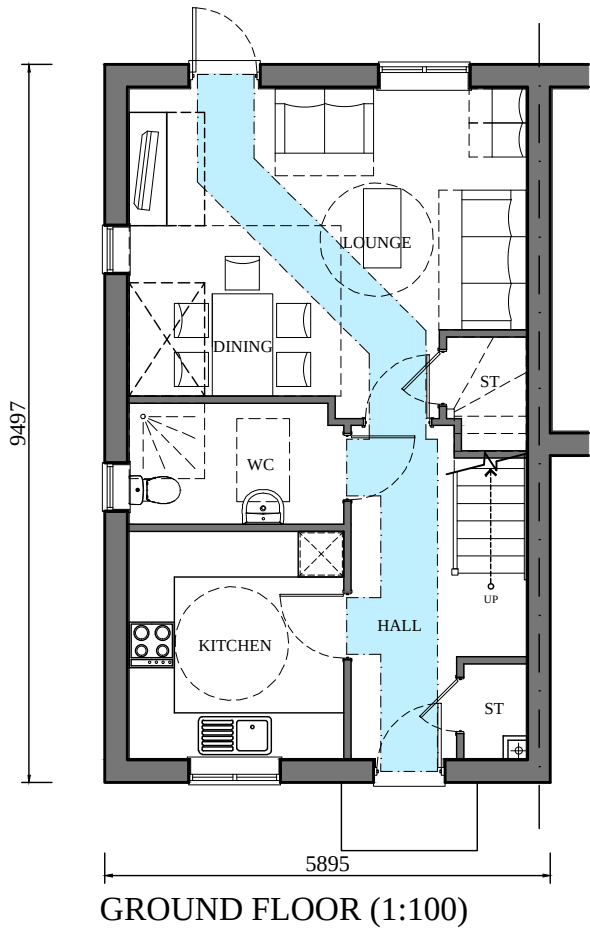

PLOTS
AS: -
HANDED: 18

Bedrooms	3	Persons	5
Sq.ft structural	1014	Sq.m structural	94.2
Sq.ft Finish	1001	Sq.m Finish	93

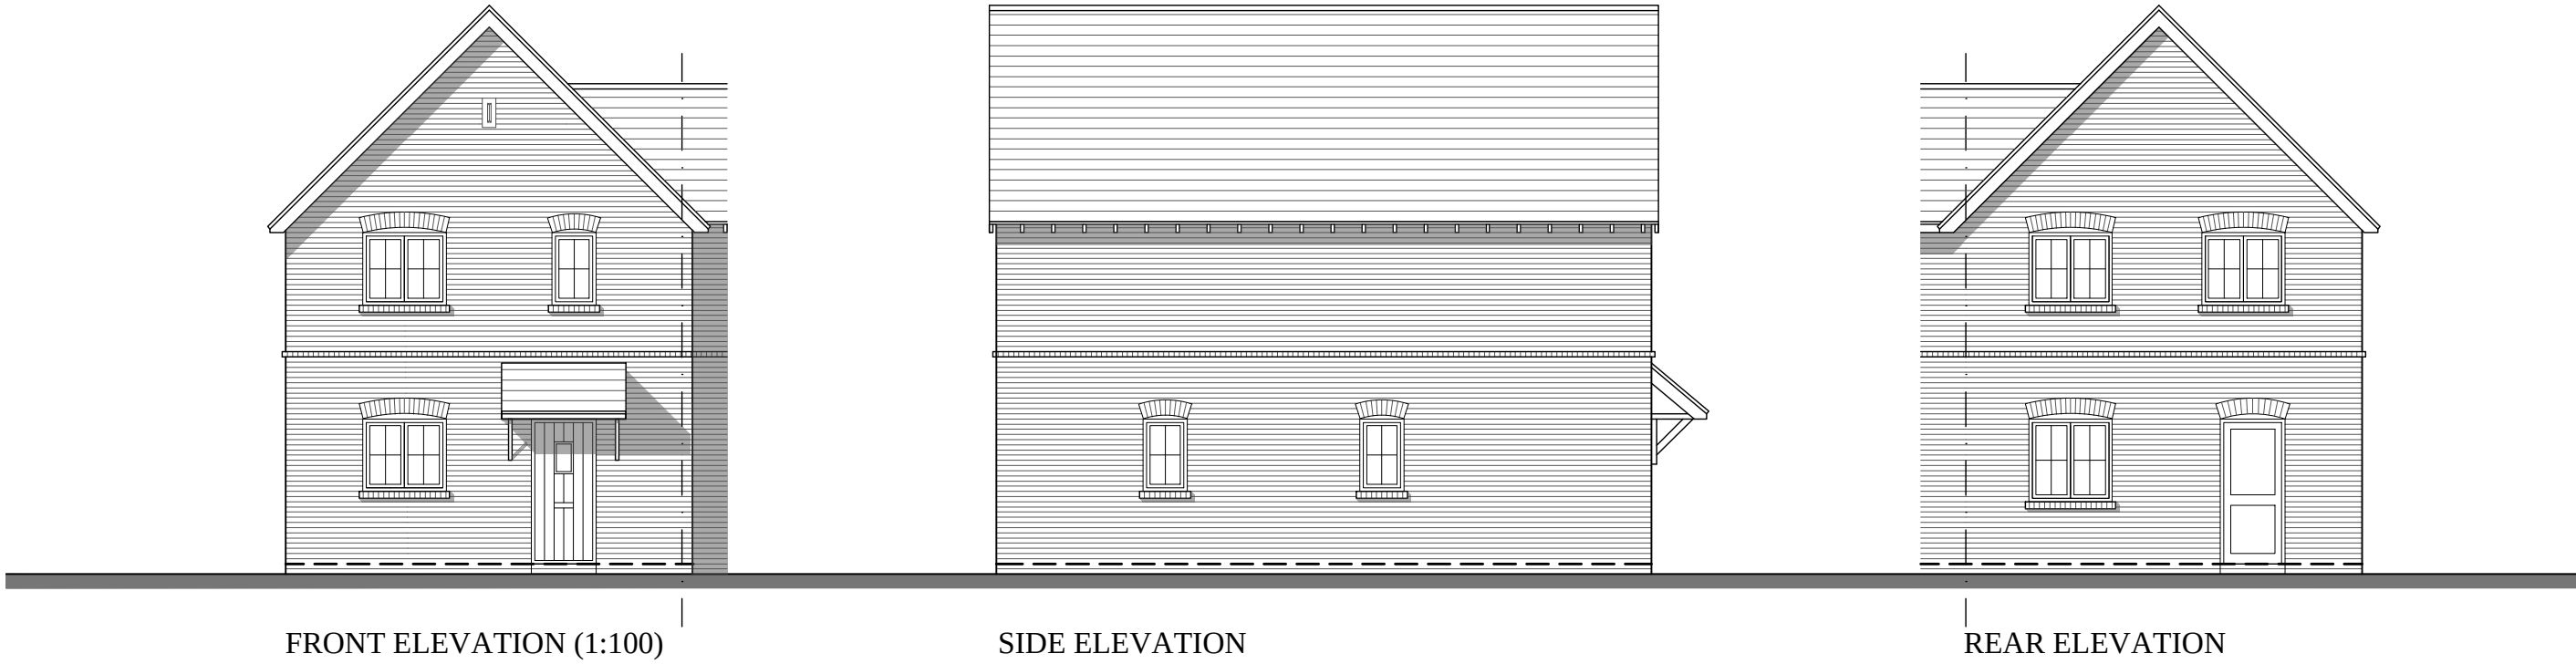

Nationally Described Space Standard		
Occupancy	3B5P	
	Required	Achieved
Total Area (SQ/M)	93	93
Bedroom 1	11.5	12.1
Bedroom 2	11.5	12.1
Bedroom 3	7.5	7.6
Bedroom 4		
Bedroom 5		
Storage	2.0	3.0

ALL PLOTS HAVE BEEN
DESIGNED TO ACHIEVE
NATIONALLY DESCRIBED
SPACE STANDARDS.
AND TO COMPLY WITH
APPROVED DOCUMENT M4(2)

REV	DESCRIPTION	DATE	AUTHOR	CHECK'D
CLIENT				

PROJECT
LAND AT NORTH END ROAD YAPTON

DRAWING
TYPE D AFFORDABLE (VILLAGE) FLOOR PLANS & ELEVATIONS

SCALE	DATE	AUTHOR	CHECKED
1:100 @ A2	02.08.20	LAH	-

JOB.NO	DRAWING.NO	REV
102-38	TYPE D-E1-P1	-

BRIMSTONE
DESIGN LTD