

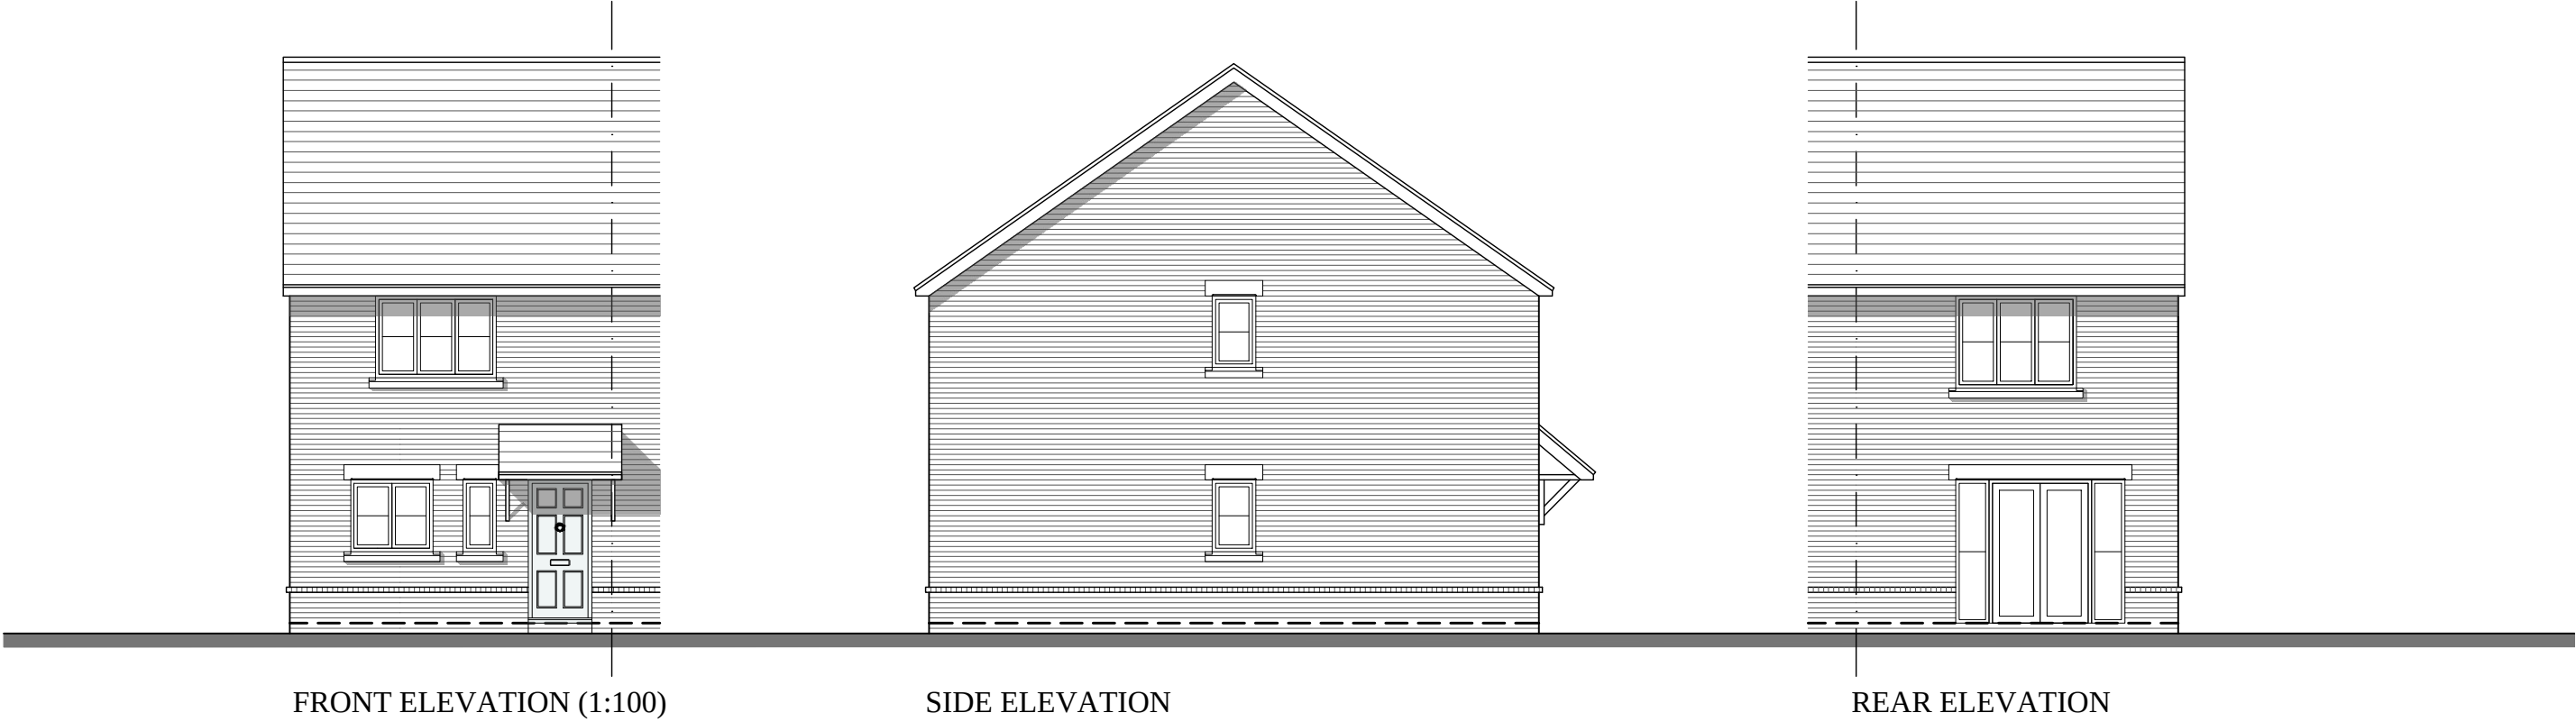


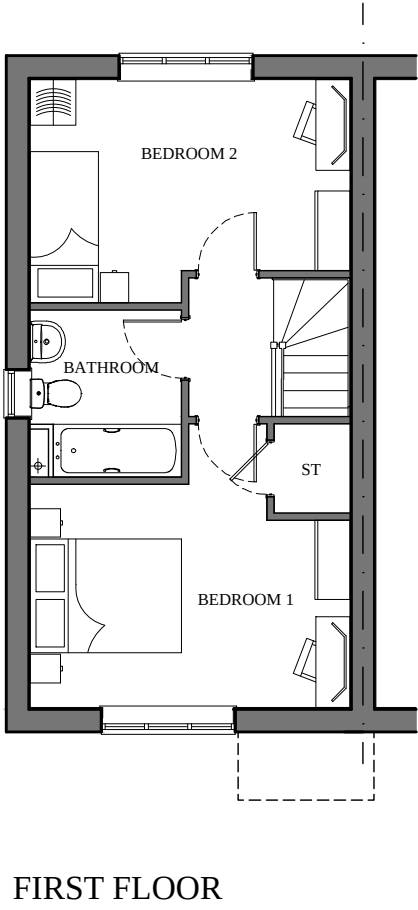


Nationally Described Space Standard		
Occupancy	2B3P	
	Required	Achieved
Total Area (SQ/M)	70	70.2
Bedroom 1	11.5	14.2
Bedroom 2	7.5	11.5
Bedroom 3		
Bedroom 4		
Bedroom 5		
Storage	2.0	2.3

ALL PLOTS HAVE BEEN
DESIGNED TO ACHIEVE
NATIONALLY DESCRIBED
SPACE STANDARDS.

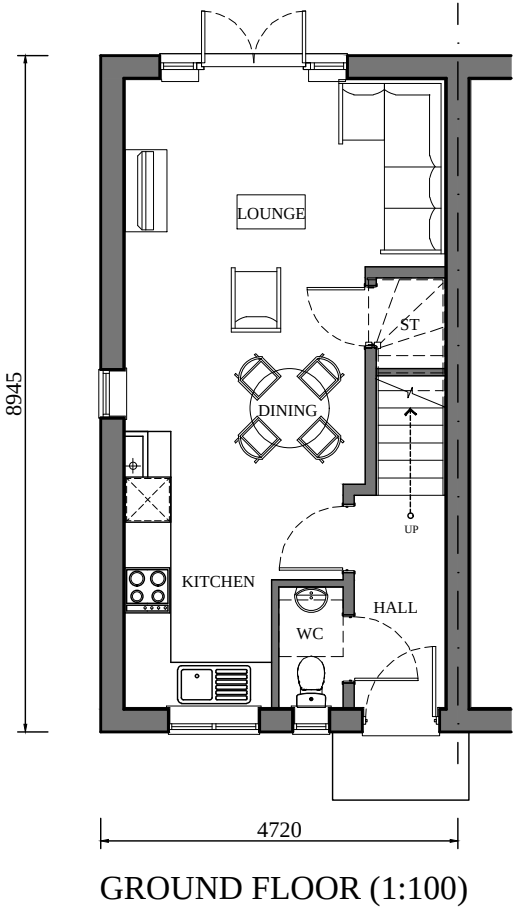

PLOTS
AS: 22& 37
HANDED: 21

Bedrooms	2	Persons	3
Sq.ft structural	767	Sq.m structural	71.3
Sq.ft Finish	756	Sq.m Finish	70.2

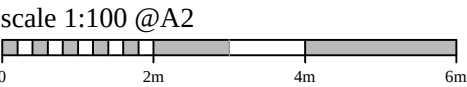

REV	DESCRIPTION	DATE	AUTHOR	CHECK'D
CLIENT				
				
PROJECT				
LAND AT NORTH END ROAD YAPTON				
DRAWING				
VYNE (CLASSIC) FLOOR PLANS & ELEVATIONS				
SCALE	DATE	AUTHOR	CHECKED	
1:100 @ A2	02.08.20	LAH	-	
JOB.NO	DRAWING.NO	REV		
102-38	VYN-E3-P3	-		

BRIMSTONE
DESIGN LTD