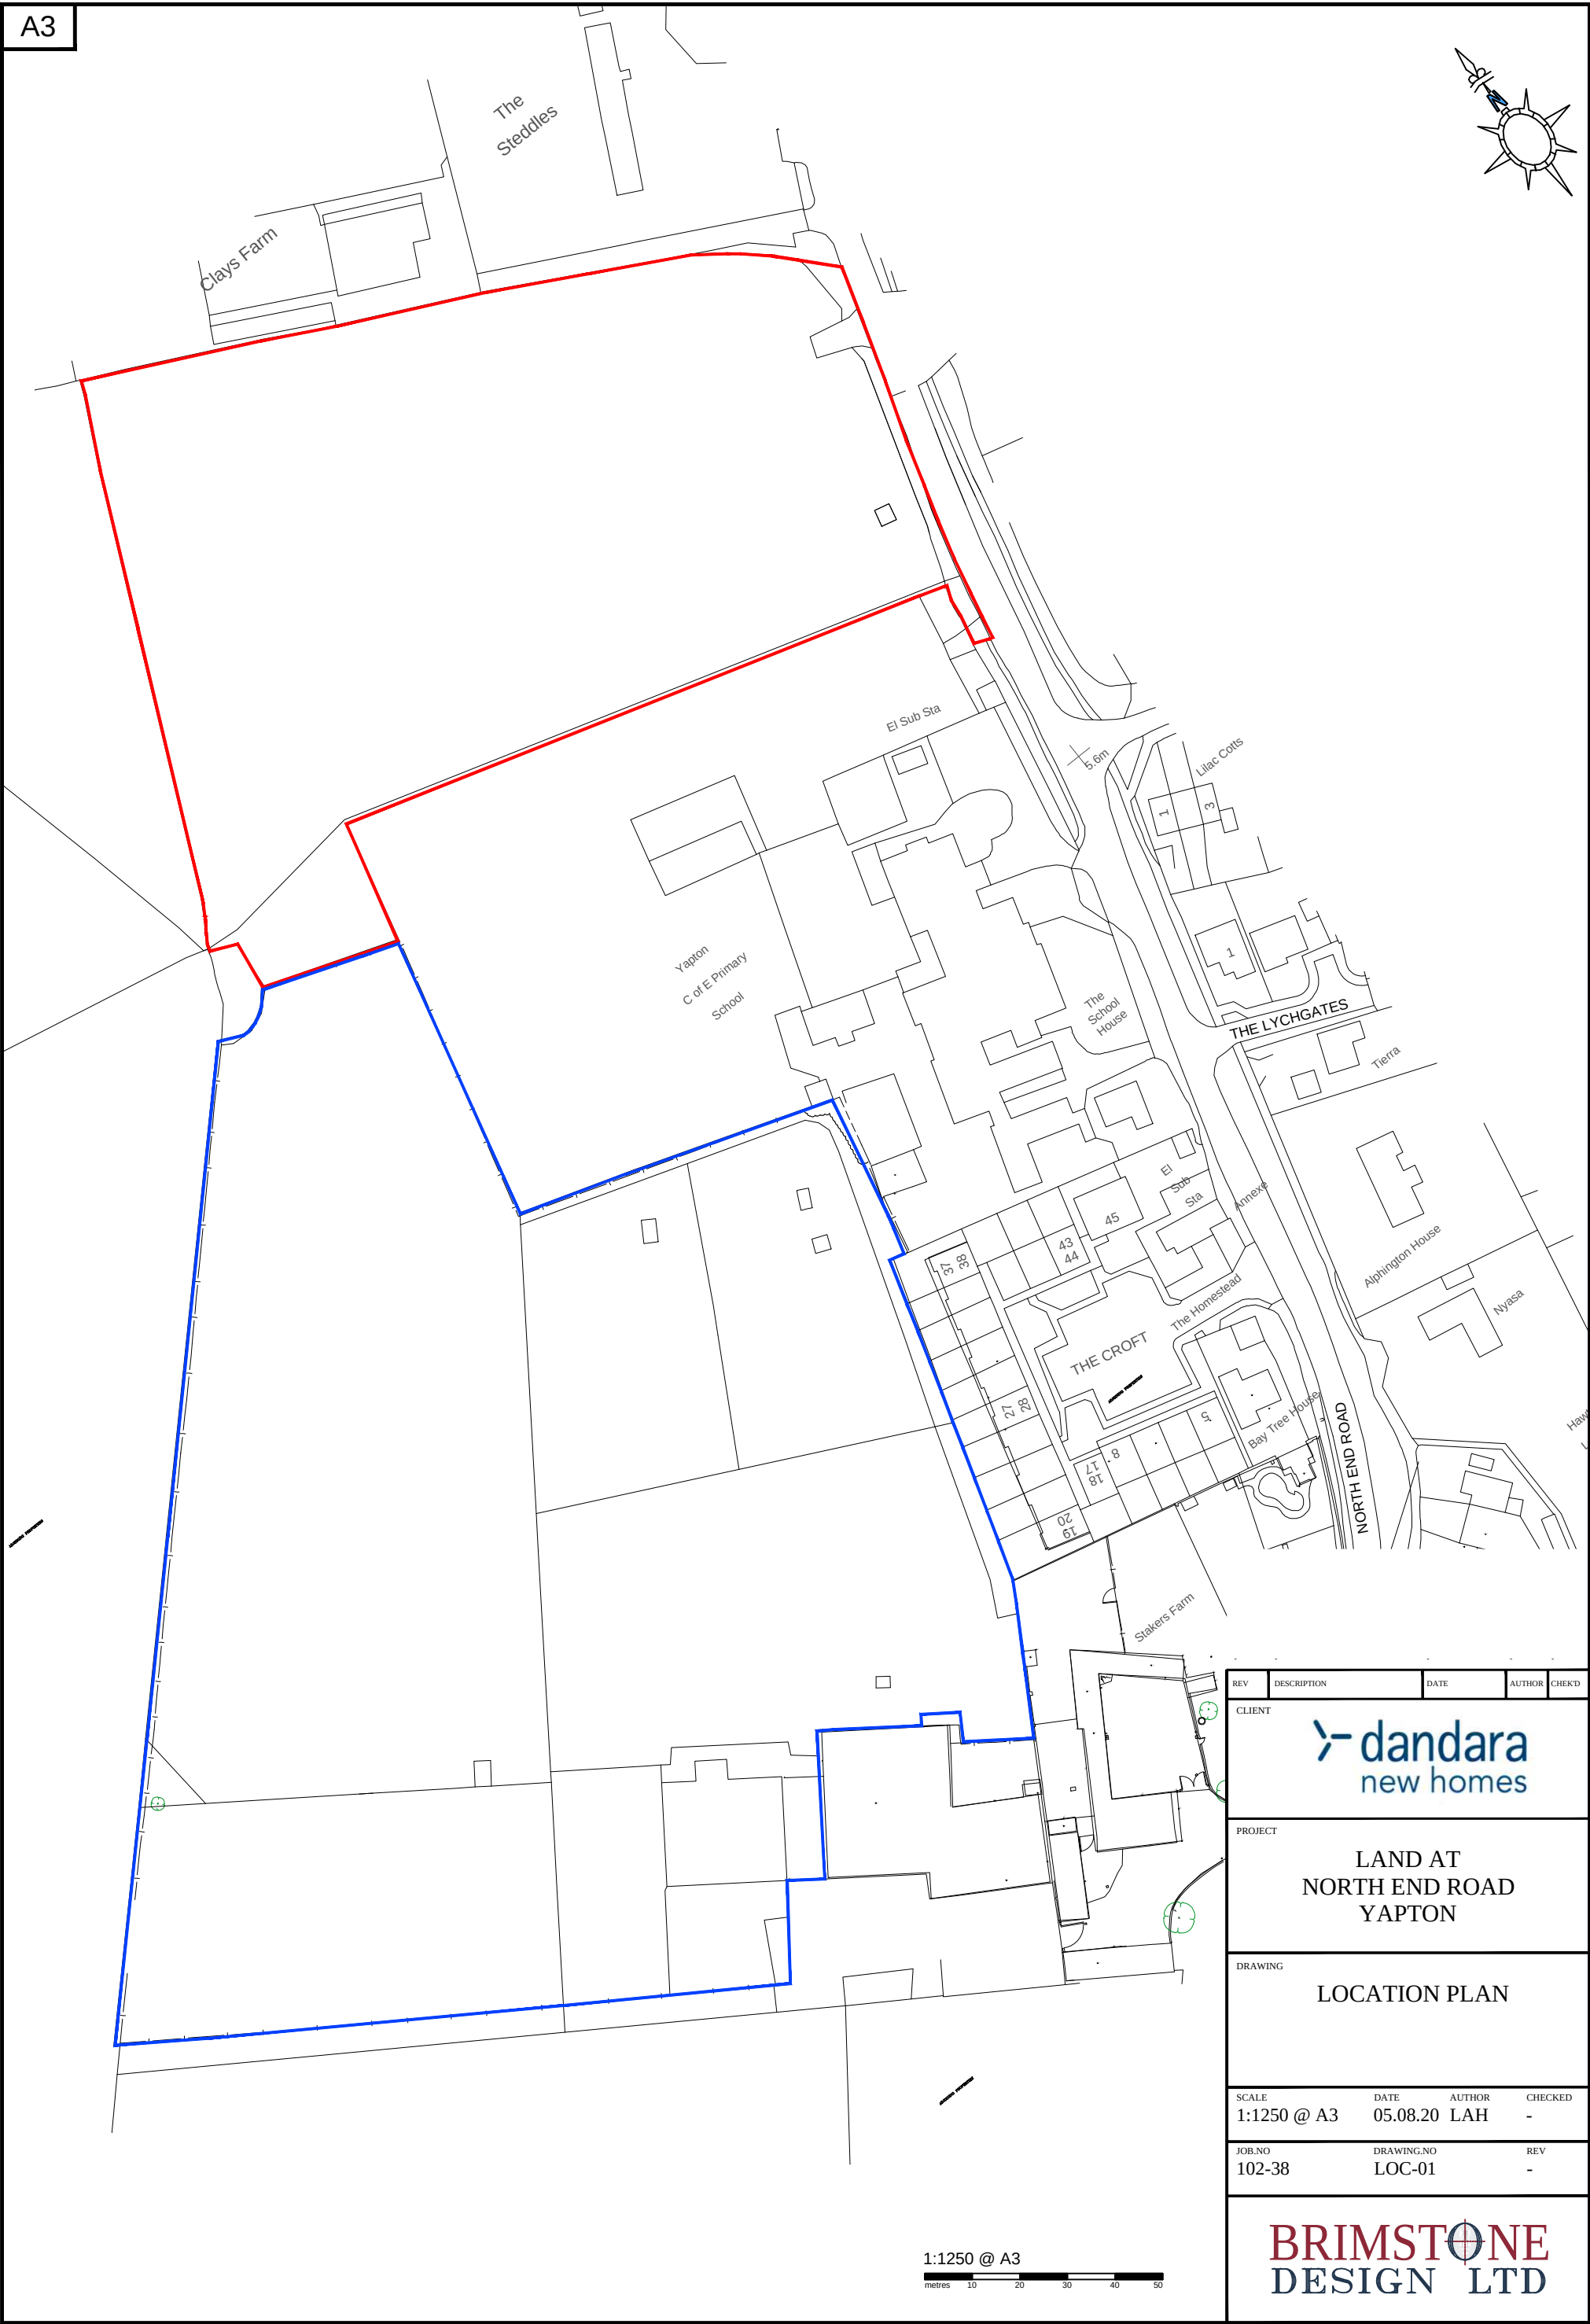


REV	DESCRIPTION	DATE	AUTHOR	CHECKD
CLIENT				
PROJECT				
LAND AT NORTH END ROAD YAPTON				
DRAWING				
LOCATION PLAN				
SCALE				
1:1250 @ A3	DATE	05.08.20	AUTHOR	CHECKED
102-38	DRAWING.NO	LOC-01	LAH	-
JOB.NO				
102-38	DRAWING.NO	LOC-01	REV	-