

103




02/03/19 by WYG.

- under mental

X - not installed

water monitoring installed 28/10/11
following AOC consent by EESC.

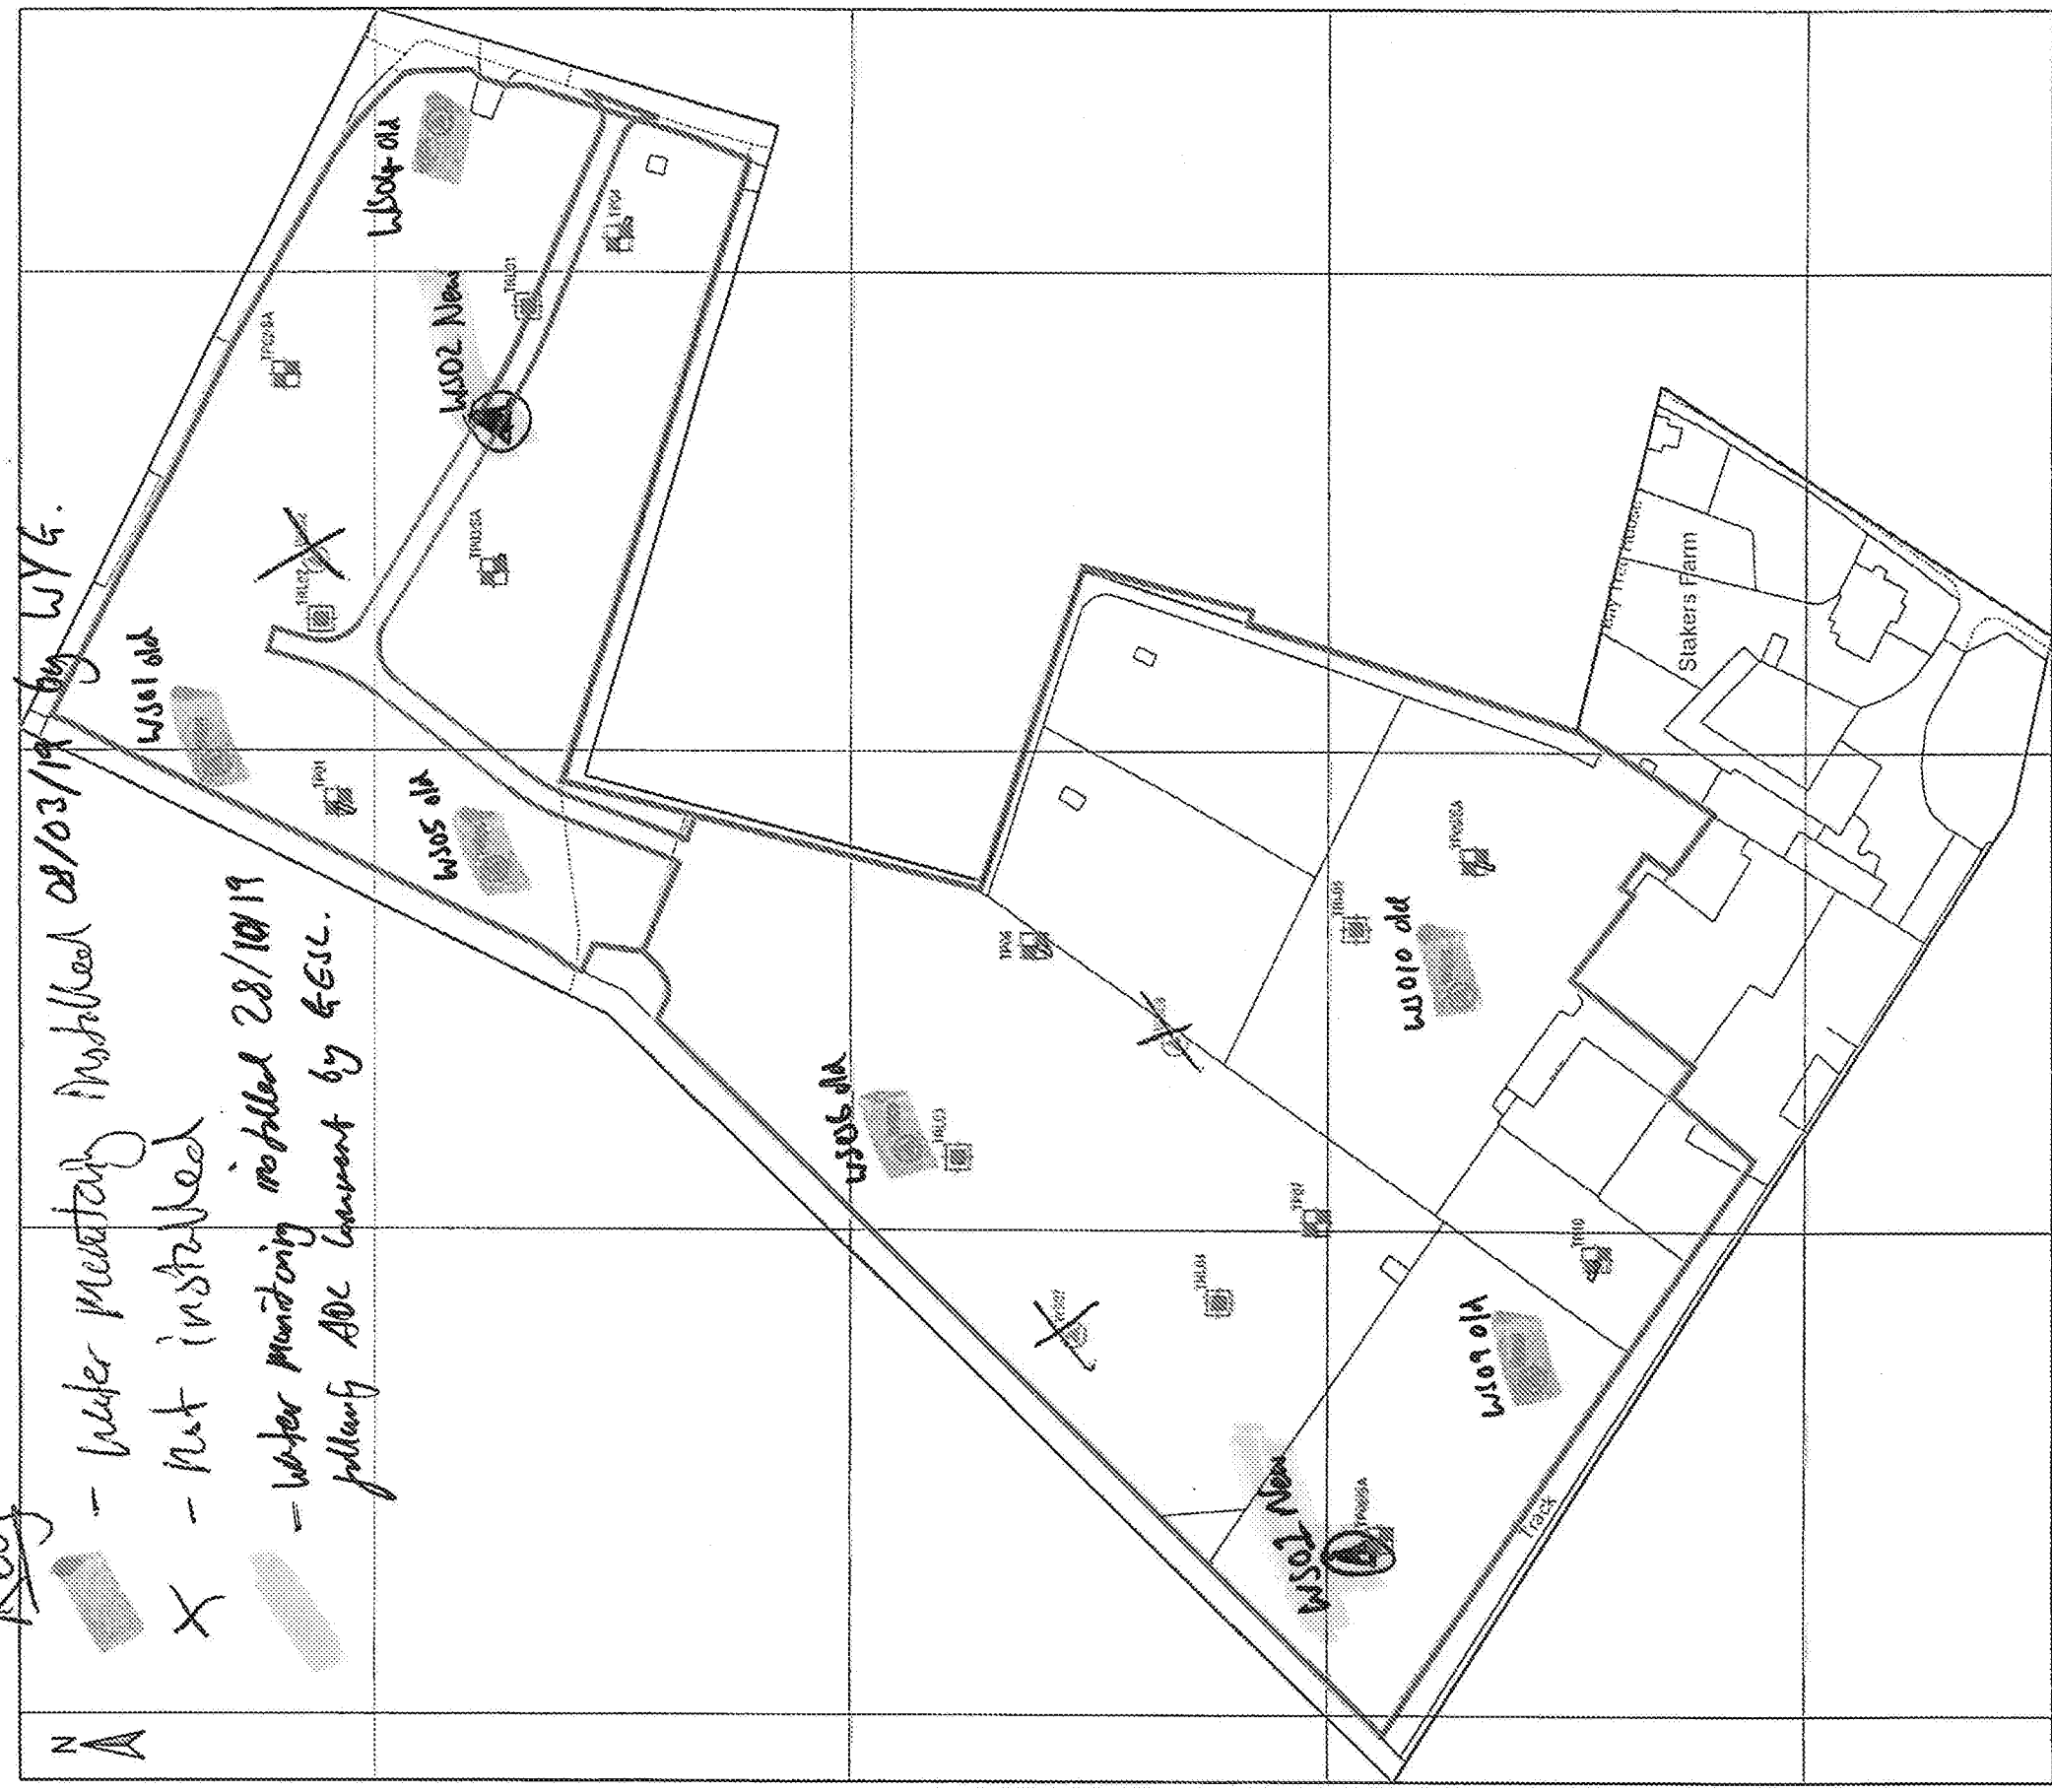

1013

SITE BOUNDARY

 WIDEXLESS SAMPLE LOCATIONS

TRIAL PIT LOCATIONS

1000

NOTE:
DRAWING BASED ON INTERSECT SURVEYS
WINDOW SAMPLE LAYOUTS REF

WINDY SAMPLE LAYO

15827-2013 MARCH 2019.

[illegible]

5th FLOOR
LONGCROSS COURT
47 NEWPORT ROAD
CARDIFF
CF24 8AD
TEL: 44 (0)129 2087

2200
DANDARA LTD (SOUTHERN)

Object: LAND AT STAKERS FARM,
NORTH END ROAD, YAPTON

Working Title: SITE INVESTIGATION LAYOUT PLAN

DESCRIPTION		BY		CHK	APP	DATE
Scale # 42	Drawn	Date	Checked	Units	Approved	Date
1.1.000	pp	01.04.19	CA	01.04.19		
Product No.	Office	Type	Drawing No.		Revision	
A112666	CDF	N	2		00	

3 WYE GROUP INC.

ADJIN DISTRICT COUNCIL V74 P30/RES