

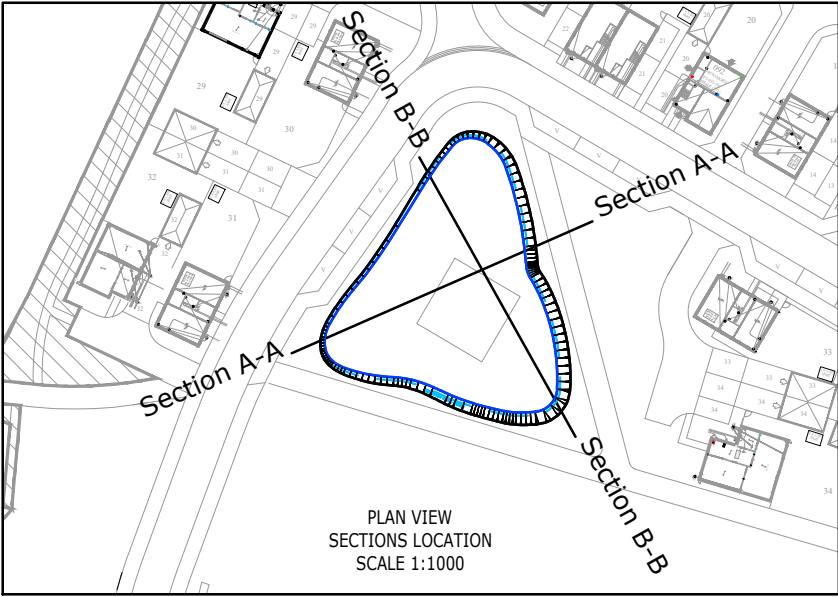


N:\19-156 - Land at Stakers Farm, Yapton\Tech\Acad\Drawings\Detailed Design\YAP-130-27 Infiltration Basin Sections - 38 Units.dwg

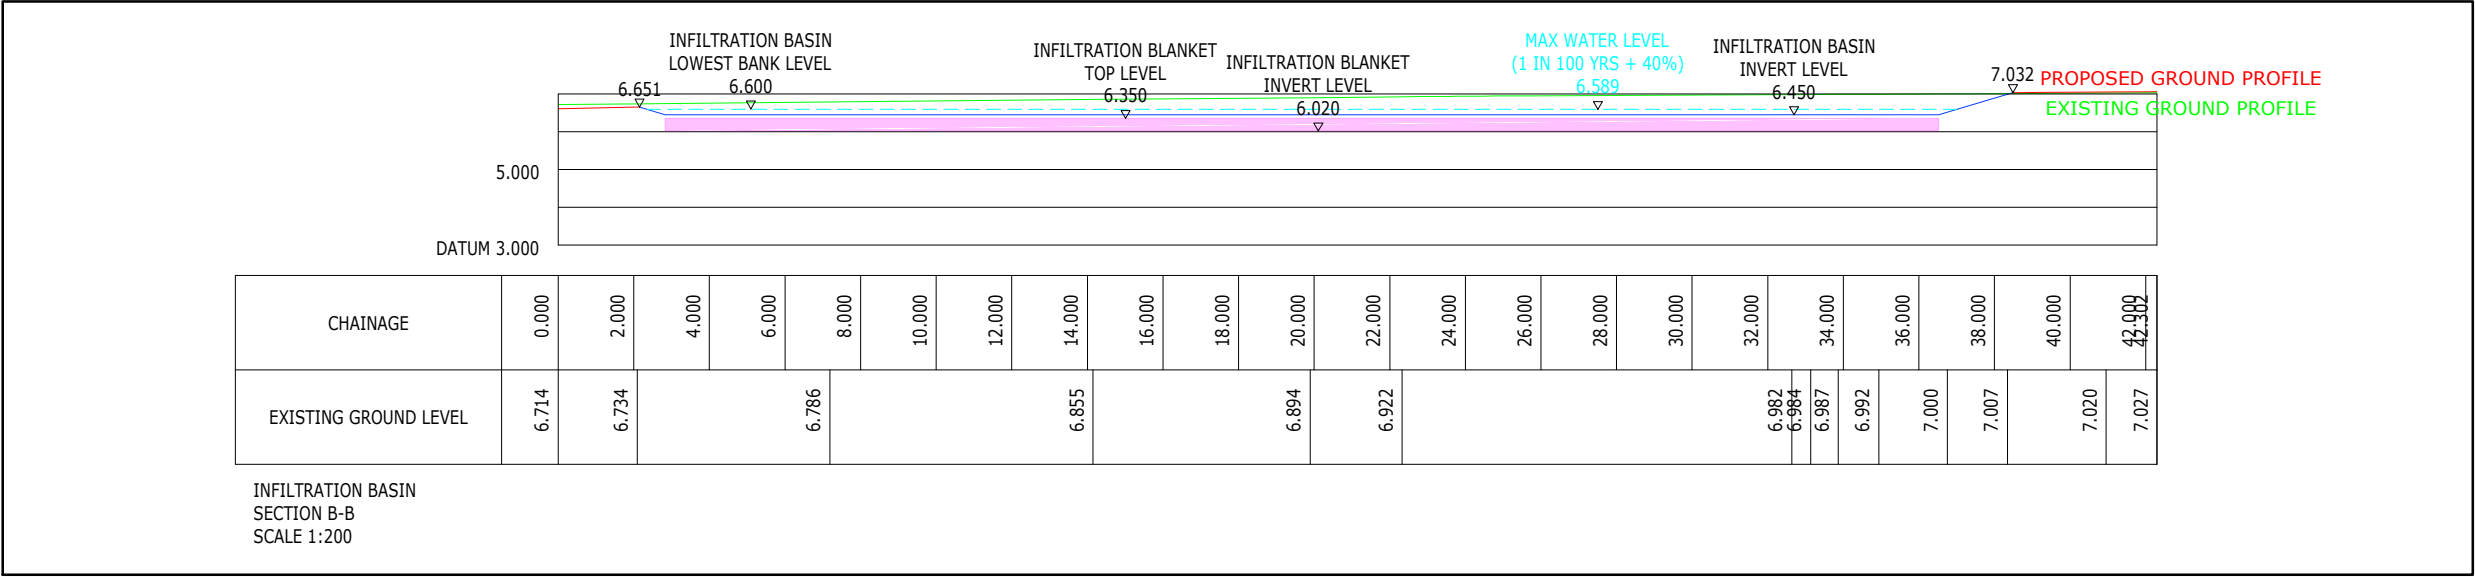

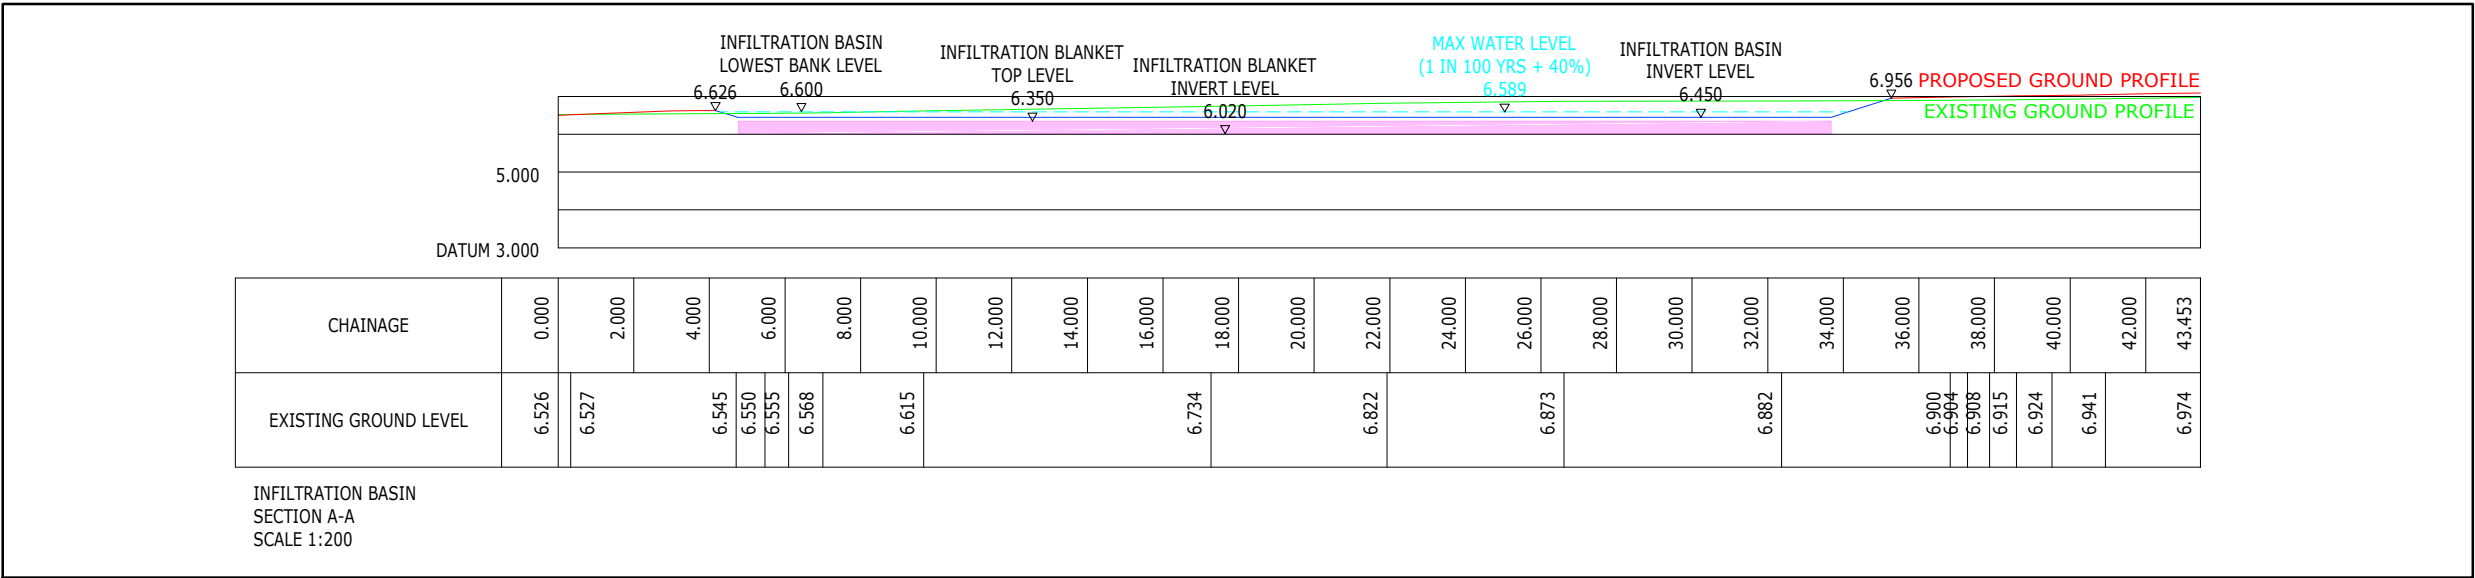

ODYSSEY

Tuscany House
White Hart Lane
Basingstoke
Hampshire RG21 4AF

Telephone: 01256 331144
Fax: 01256 331134
E: enquiries@odysseyconsult.co.uk
W: www.odysseyconsult.co.uk

Job Title

LAND AT STAKERS FARM,
YAPTON

Drawing Title

INFILTRATION BASIN SECTIONS
38 UNITS

Client

DANDARA LIMITED
(SOUTHERN)

Rev	Amendments	Drn	Chk	App	Date
Scale	@A3	Date	SEP 2020	Designed	AK
Drawn	AK	Checked	SW	Approved	SW
Job No	19-156	Drawing No	YAP-130-27	Rev	-