



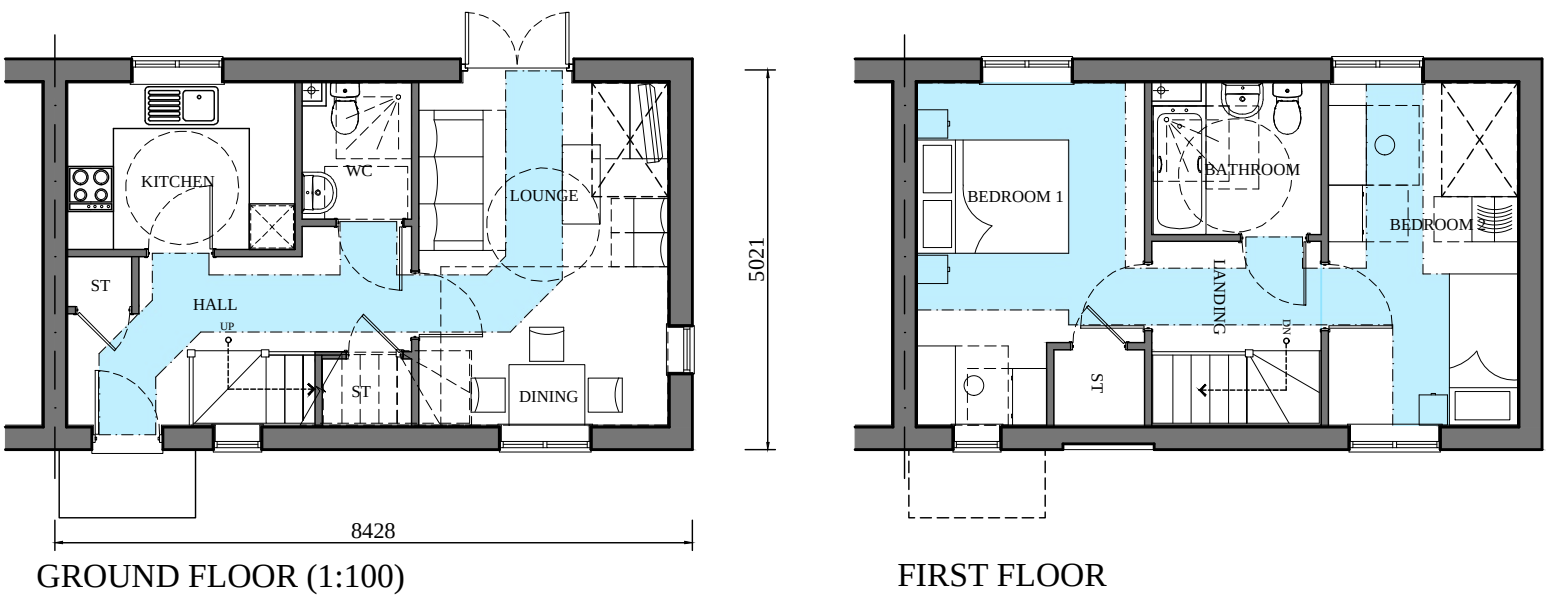

PLOTS
AS: 3
HANDED: 4 & 19

Bedrooms	2	Persons	3
Sq.ft structural	785	Sq.m structural	72.9
Sq.ft Finish	775	Sq.m Finish	71.8

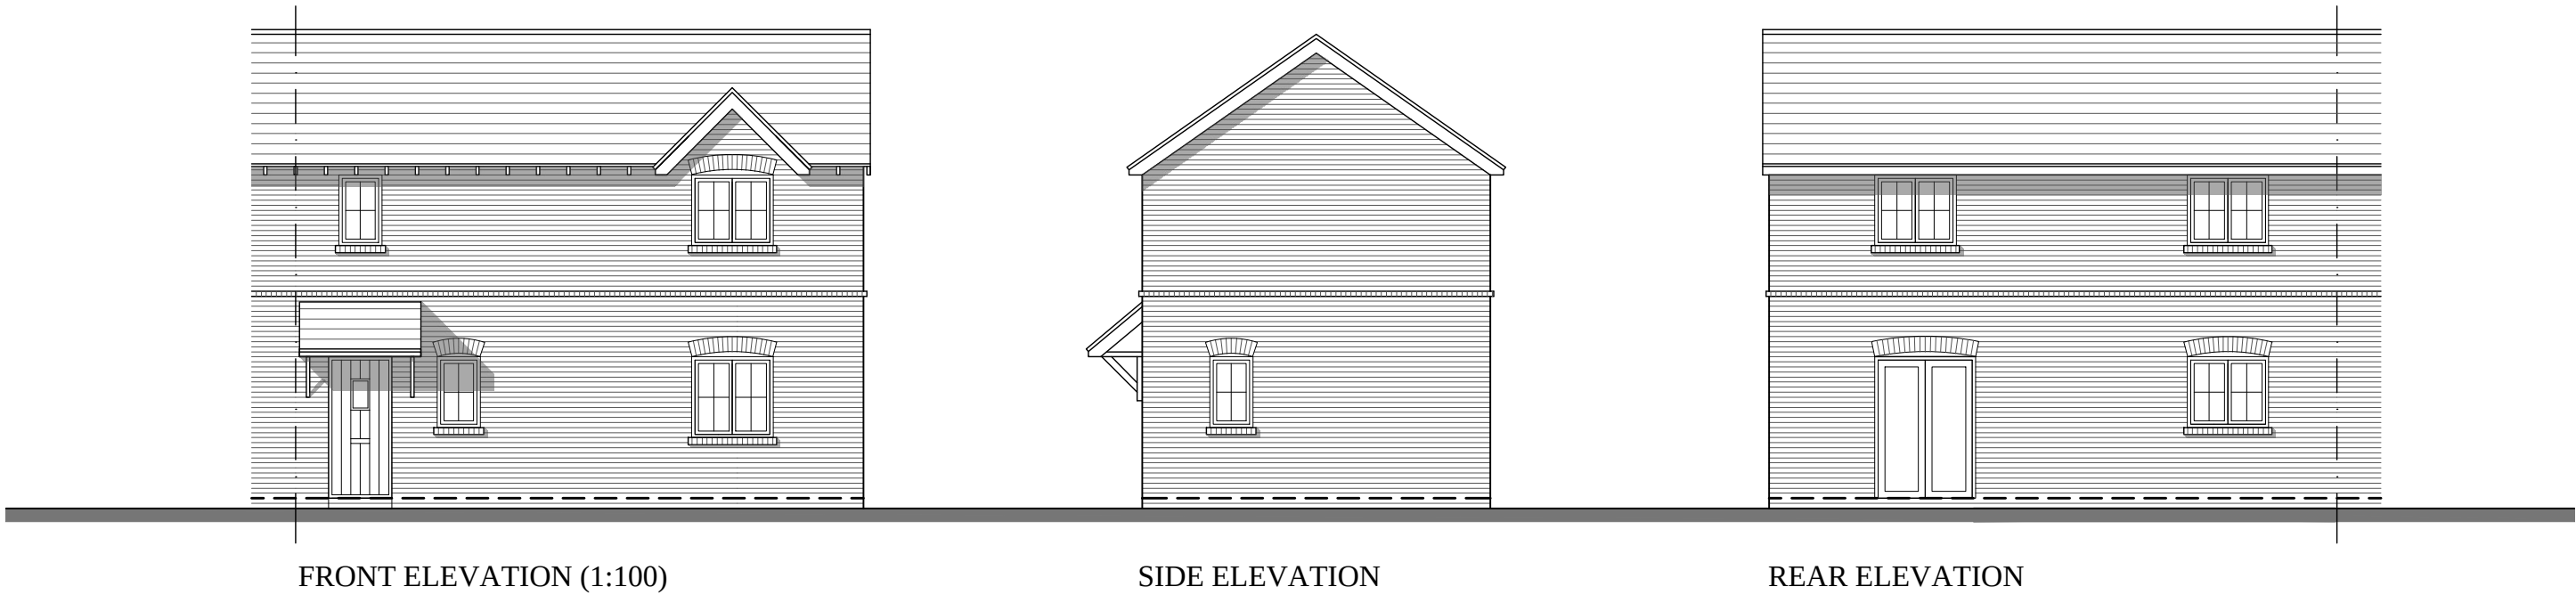

Nationally Described Space Standard		
Occupancy	2B3P	
	Required	Achieved
Total Area (SQ/M)	70	71.8
Bedroom 1	11.5	12.2
Bedroom 2	7.5	11.3
Bedroom 3		
Bedroom 4		
Bedroom 5		
Storage	2.0	2.5

ALL PLOTS HAVE BEEN
DESIGNED TO ACHIEVE
NATIONALLY DESCRIBED
SPACE STANDARDS.
AND TO COMPLY WITH
APPROVED DOCUMENT M4(2)

A

Plot 17 removed

26.10.20

LAH

-

REV	DESCRIPTION	DATE	AUTHOR	CHECKED
CLIENT				
PROJECT				
LAND AT NORTH END ROAD YAPTON				
DRAWING				
TYPE A AFFORDABLE (VILLAGE) FLOOR PLANS & ELEVATIONS				
SCALE	DATE	AUTHOR	CHECKED	
1:100 @ A2	02.08.20	LAH	-	
JOB.NO	DRAWING.NO	REV		
102-38	TYPE A-E1-P1	A		