
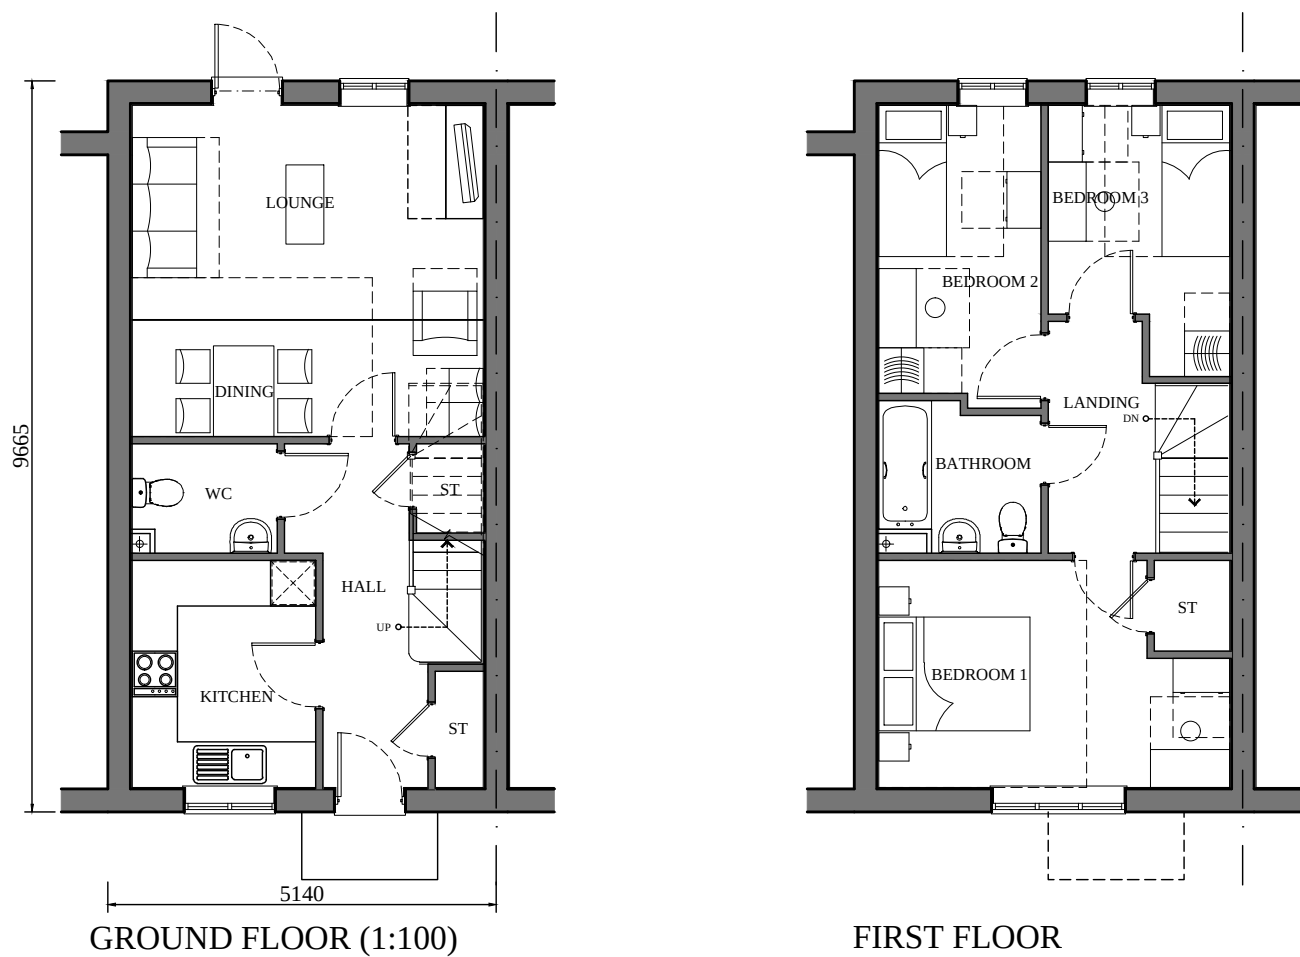


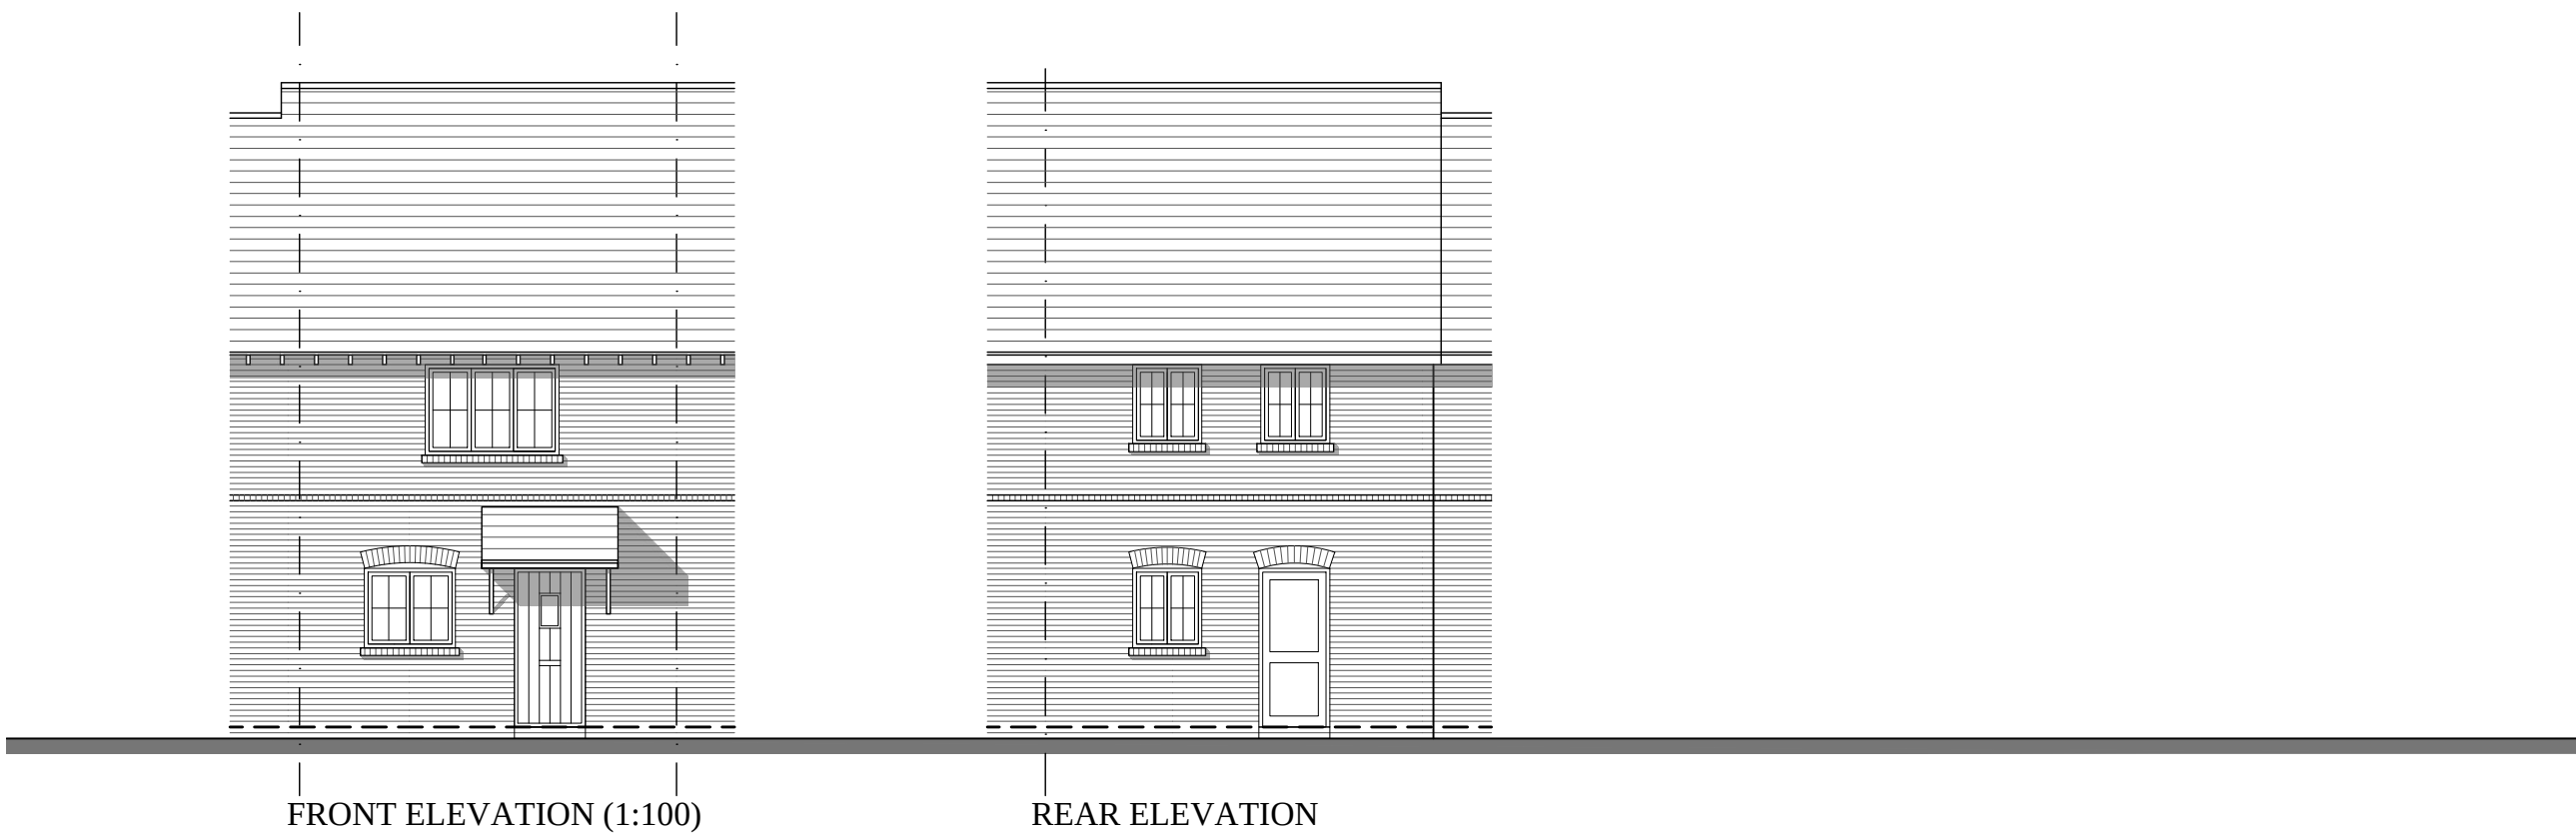


Nationally Described Space Standard		
Occupancy	3B4P	
	Required	Achieved
Total Area (SQ/M)	84	84
Bedroom 1	11.5	12.5
Bedroom 2	7.5	8.8
Bedroom 3	7.5	7.5
Bedroom 4		
Bedroom 5		
Storage	2.0	2.5

ALL PLOTS HAVE BEEN
DESIGNED TO ACHIEVE
NATIONALLY DESCRIBED
SPACE STANDARDS.

PLOTS
AS: 16
HANDED: -

Bedrooms	3	Persons	4
Sq.ft structural	916	Sq.m structural	85.14
Sq.ft Finish	904	Sq.m Finish	84

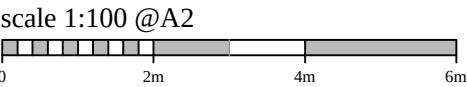

A

Adjoining house amended.

26.10.20

LAH

-

REV	DESCRIPTION	DATE	AUTHOR	CHECKED
CLIENT				
PROJECT				
LAND AT NORTH END ROAD YAPTON				
DRAWING				
TYPE C AFFORDABLE (VILLAGE) FLOOR PLANS & ELEVATIONS				
SCALE	DATE	AUTHOR	CHECKED	
1:100 @ A2	02.08.20	LAH	-	
JOB.NO	DRAWING.NO	REV		
102-38	TYPE C-E2-P2	A		