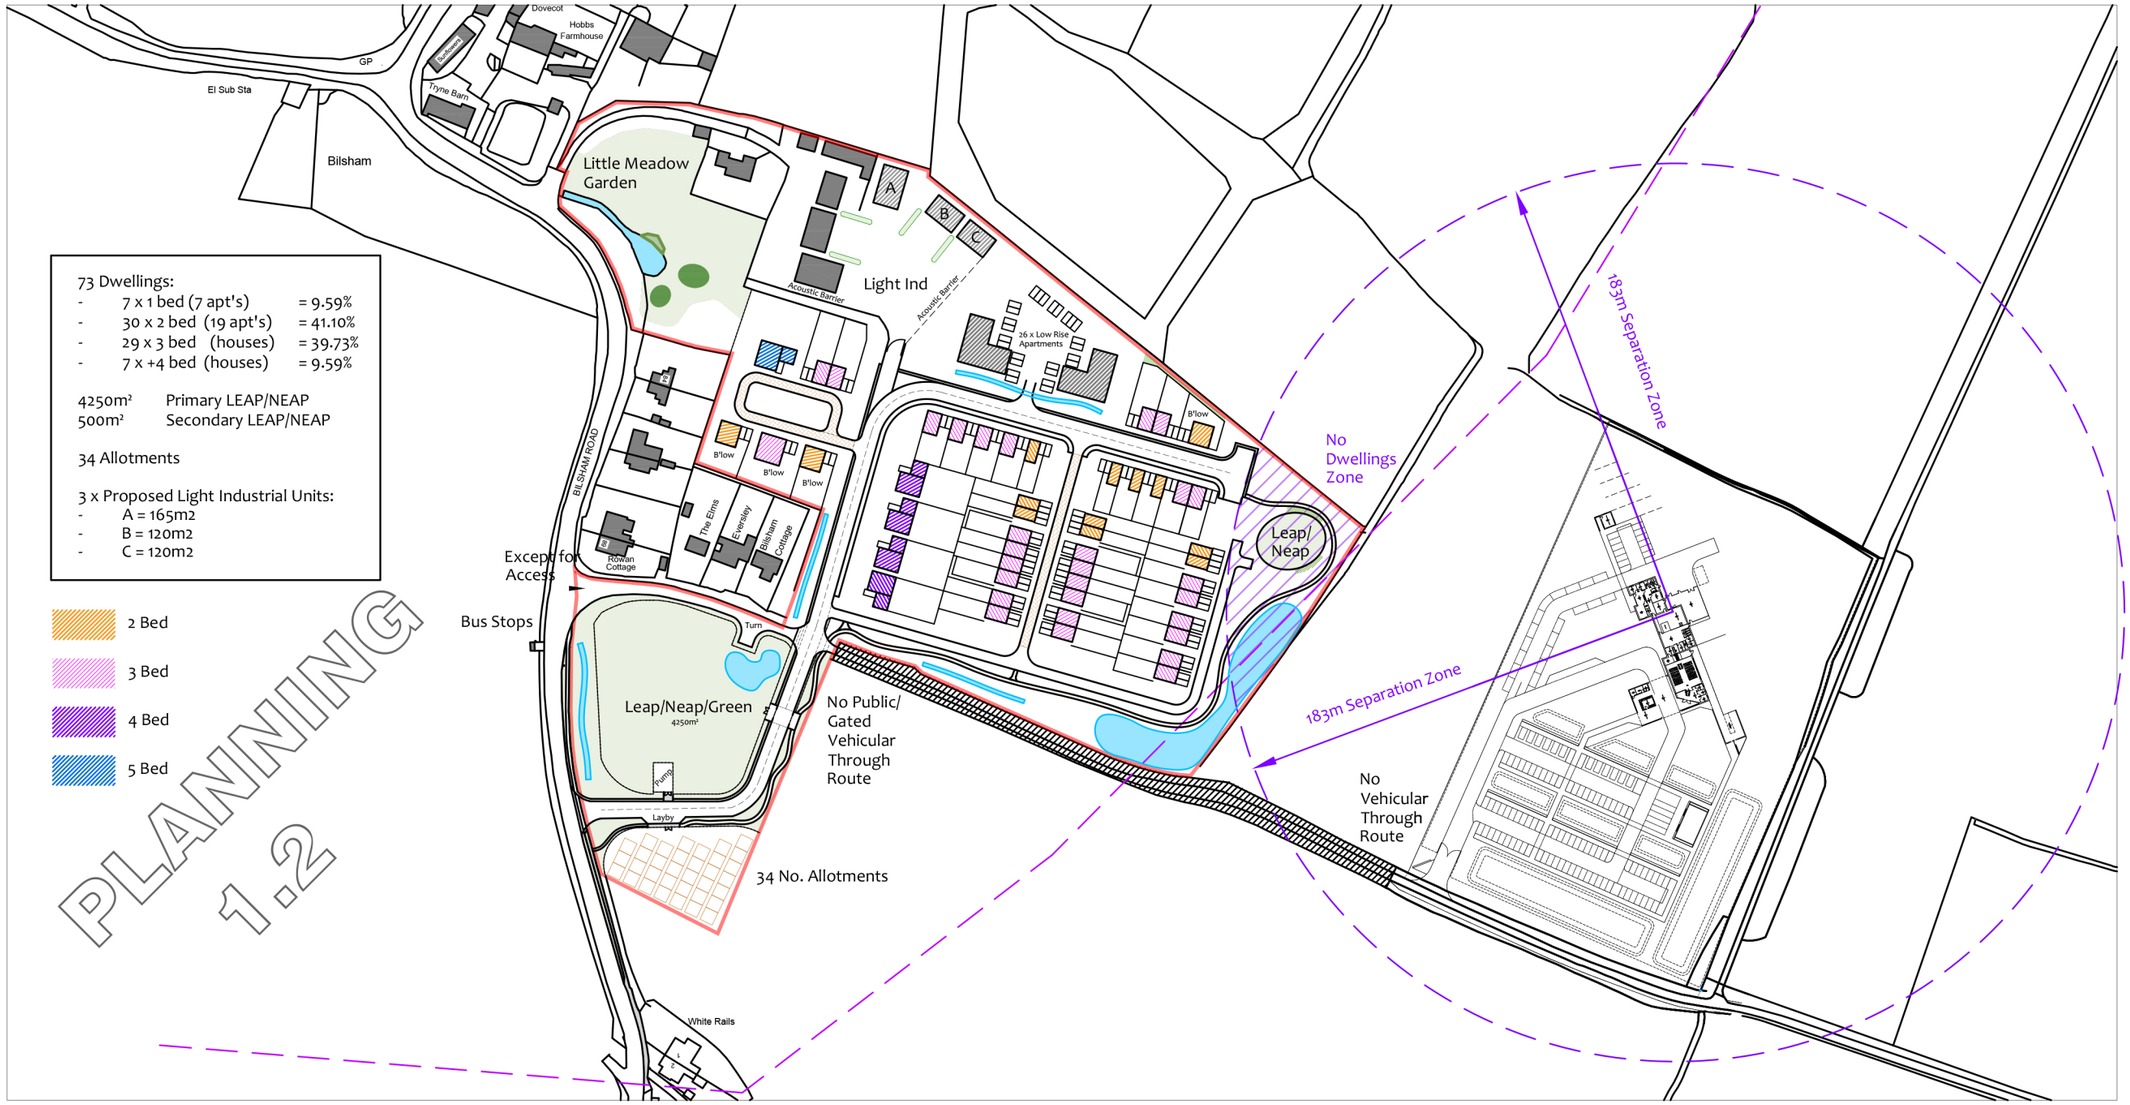


Land at Little Meadow,
Yapton,
West Sussex,
BN18 0JY

PROPOSED DENSITIES PLAN

© Crown Copyright
All right reserved
Reproduced by Permission
Licence No.100046837

Revisions
a) Plan updates/22.04.2021/SAR
b)
c)

CAAD
Critchley Architecture And Design Ltd.
Contact: 02392 474 919 | info@caad.online
The Old Brewery,15E South Street, Havant, PO9 1BU

N

Scale A1 = 1:1250
Drawn OS/SAR
Date 14/04/2021

A
18064—133