



No dimensions to be scaled from drawing except for planning purposes.  
The contractor should check all dimensions on site.  
It is the contractors responsibility to ensure compliance with Building Regulations.  
C.D.M. Regs. 2007. The Client is advised of his responsibilities to appoint a Planning Supervisor under these Regs.  
All works to comply with the C.D.M. Regs. 2007.  
The Party Wall Act. 1996 The property owner is advised of the requirements of the Act, & the requirement to serve a Party Wall Notice on any adjoining owners as required under the act.

REVISIONS:  
A. 31.08.10 Extension extended by 1 metre.  
B. 06.09.10 Windows amended to side elevation.  
C. 06.09.10 Site cross sections added.

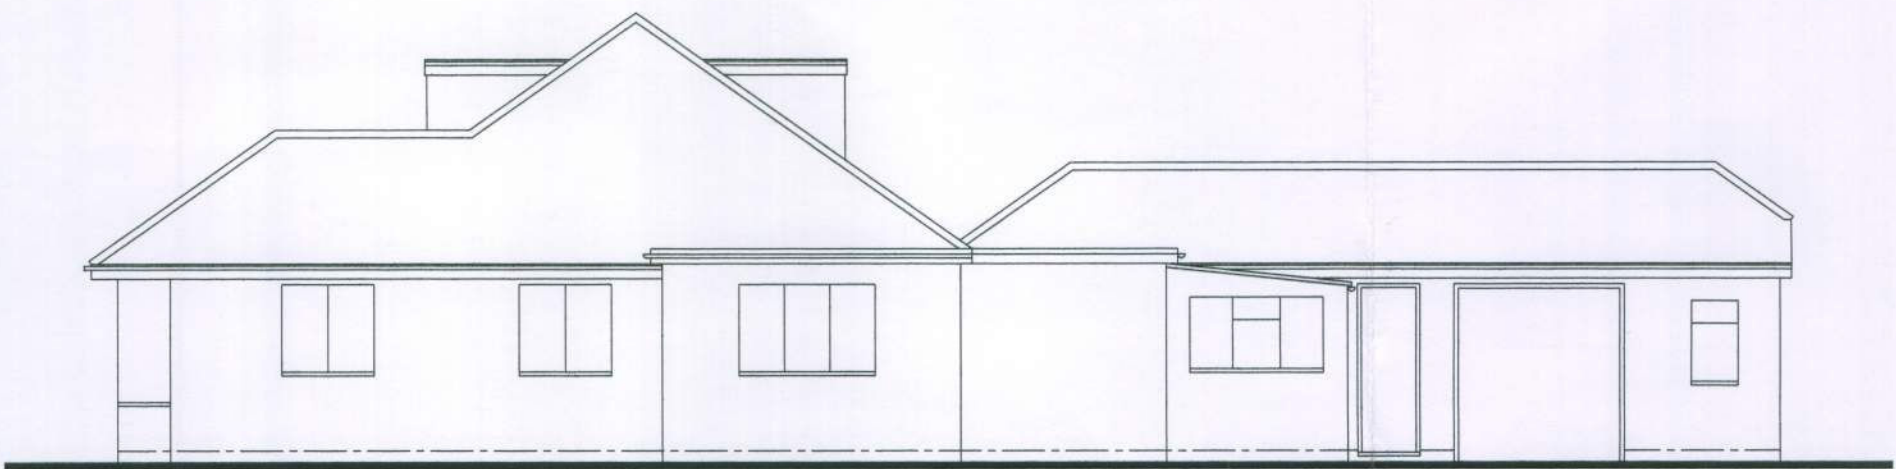


SIDE  
EXISTING ELEVATIONS


Scale 1:100

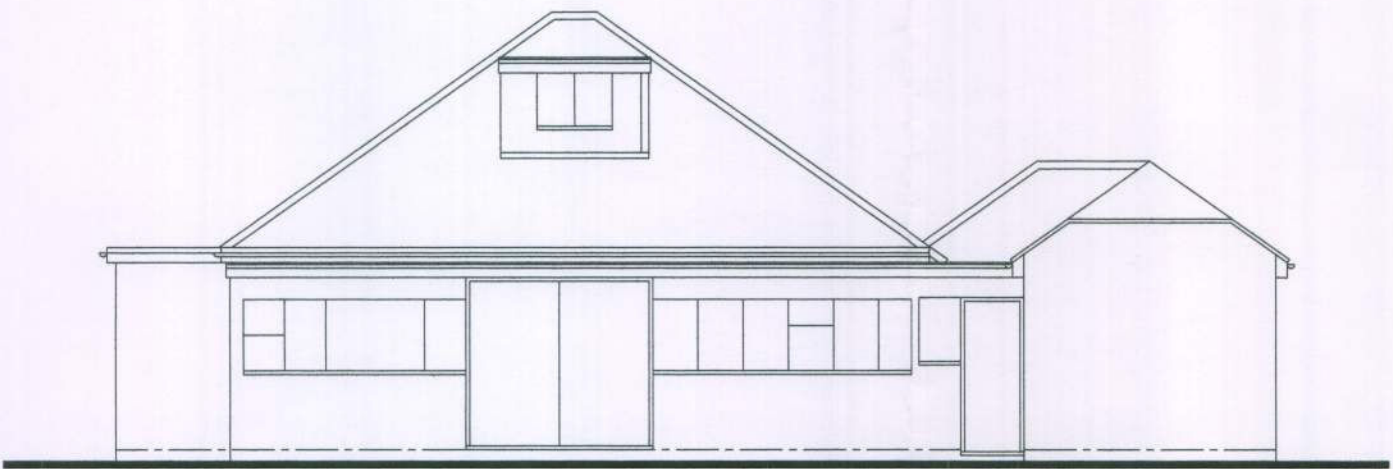

REAR

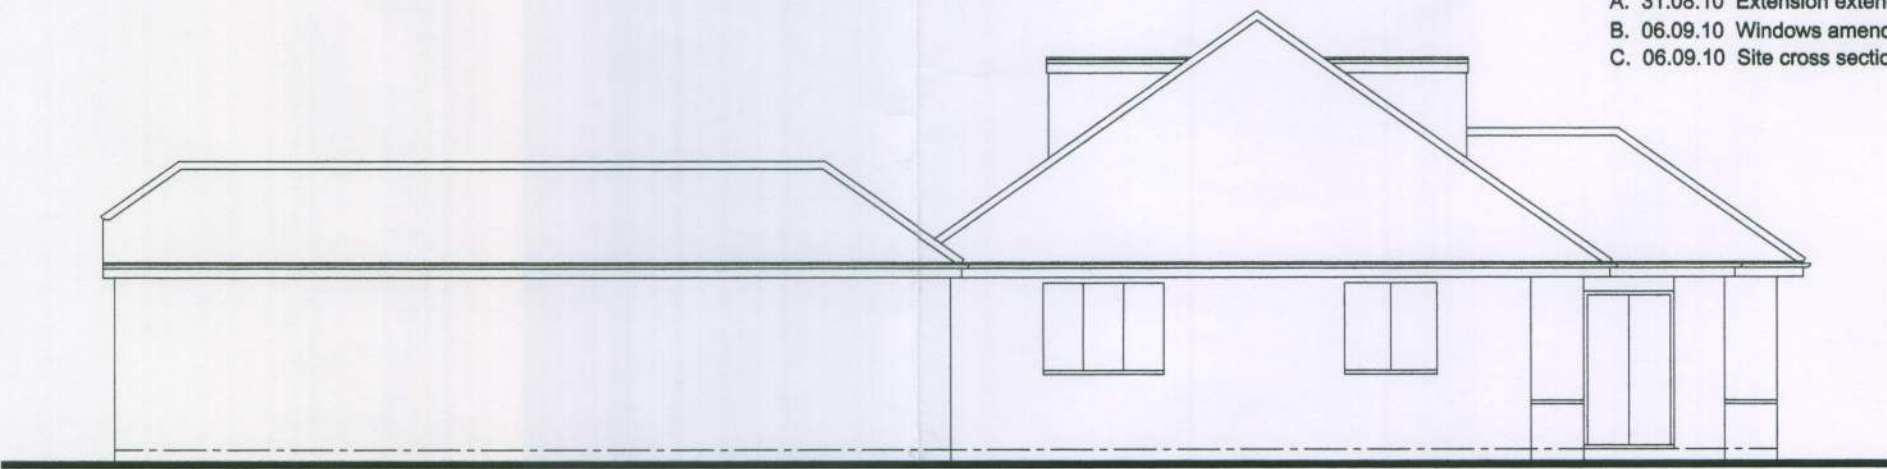


SIDE

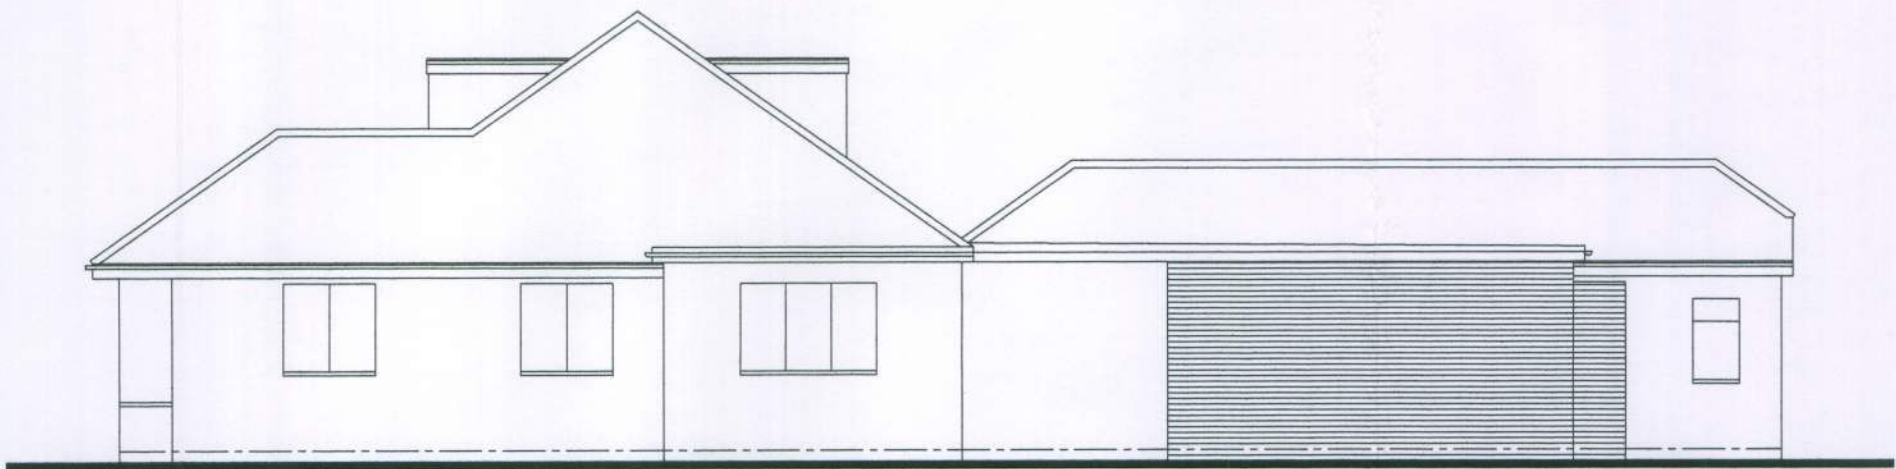


SIDE  
PROPOSED ELEVATIONS

Scale 1:100

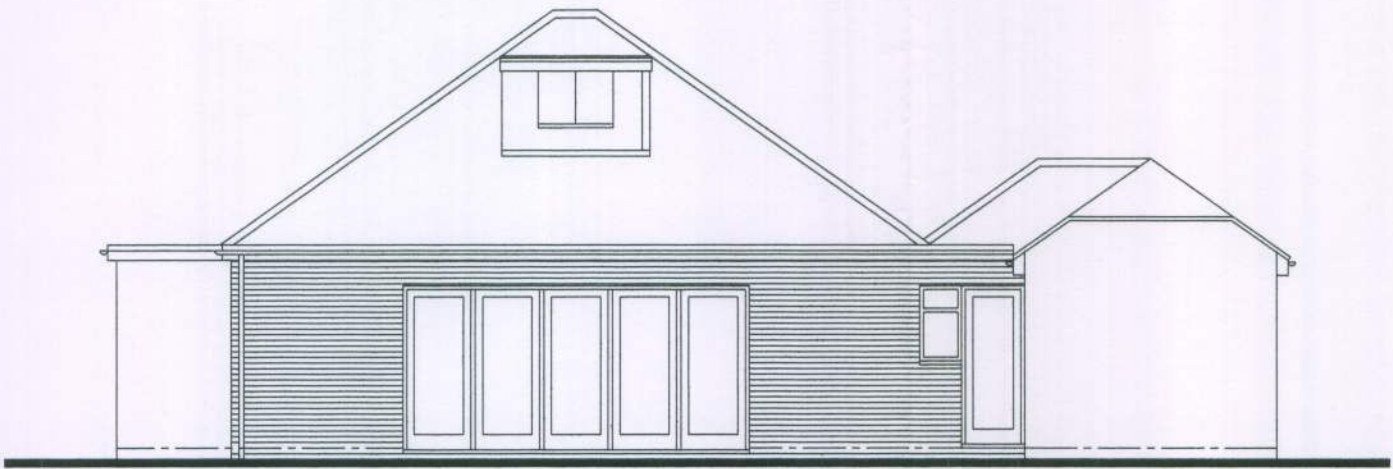


REAR

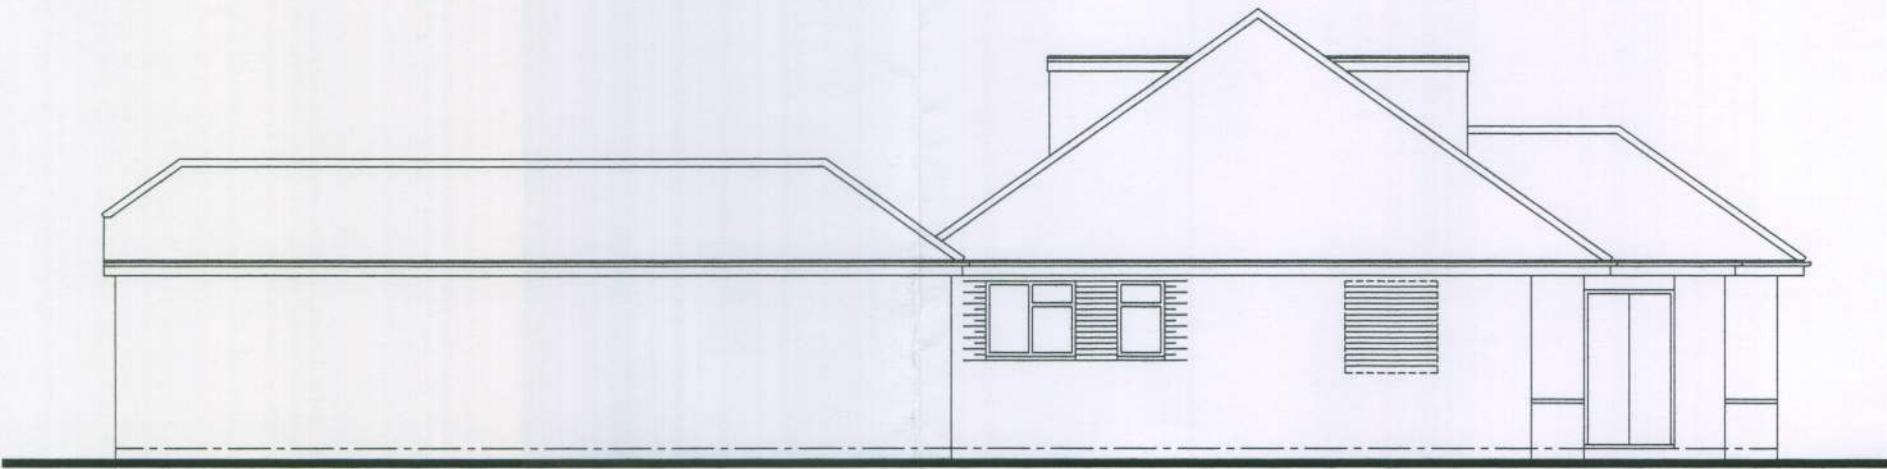

SIDE

5410


SCHEDULE OF MATERIALS  
WALLS - NEW BRICKWORK TO MATCH EXISTING  
ROOF - NEW FLAT ROOF  
BI-FOLDING DOORS - ALUMINIUM - COLOUR WHITE  
WINDOWS - NEW UPVC WINDOWS COLOUR WHITE  
RAINWATER GOODS - PVCu COLOUR WHITE TO MATCH EXISTING

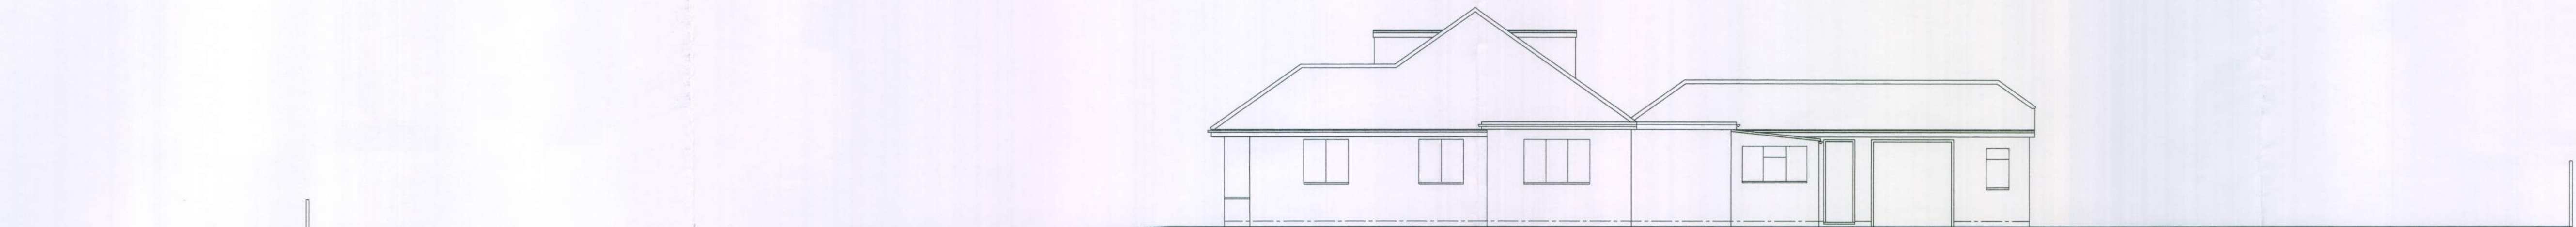

Yapton Road

EXISTING SITE CROSS SECTION

Scale 1:100

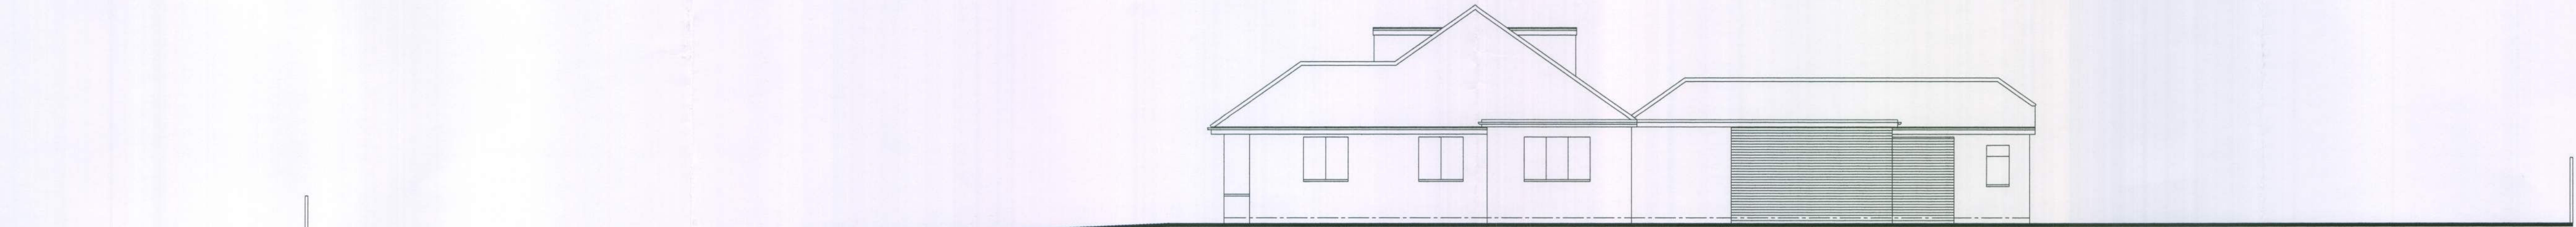

Yapton Road

PROPOSED SITE CROSS SECTION

Scale 1:100

ADCS

Architectural Design

Computer Services

16 Copthorne Hill  
Worthing  
West Sussex  
BN13 2EH  
Tel: 01903 260701  
E-mail:  
adcs@sky.com

Client

MRS VALERIE WHITE

Project

PROPOSED REAR EXTENSION  
SILVERDALE  
YAPTON ROAD, BARNHAM  
WEST SUSSEX PO22 0BJ

Drawing

EXISTING & PROPOSED SITE  
CROSS SECTIONS & ELEVATIONS

Scale

1:100@A1

Date

24.08.10

Drawn

TP

Drawing No.

1214/P02

Revision

C