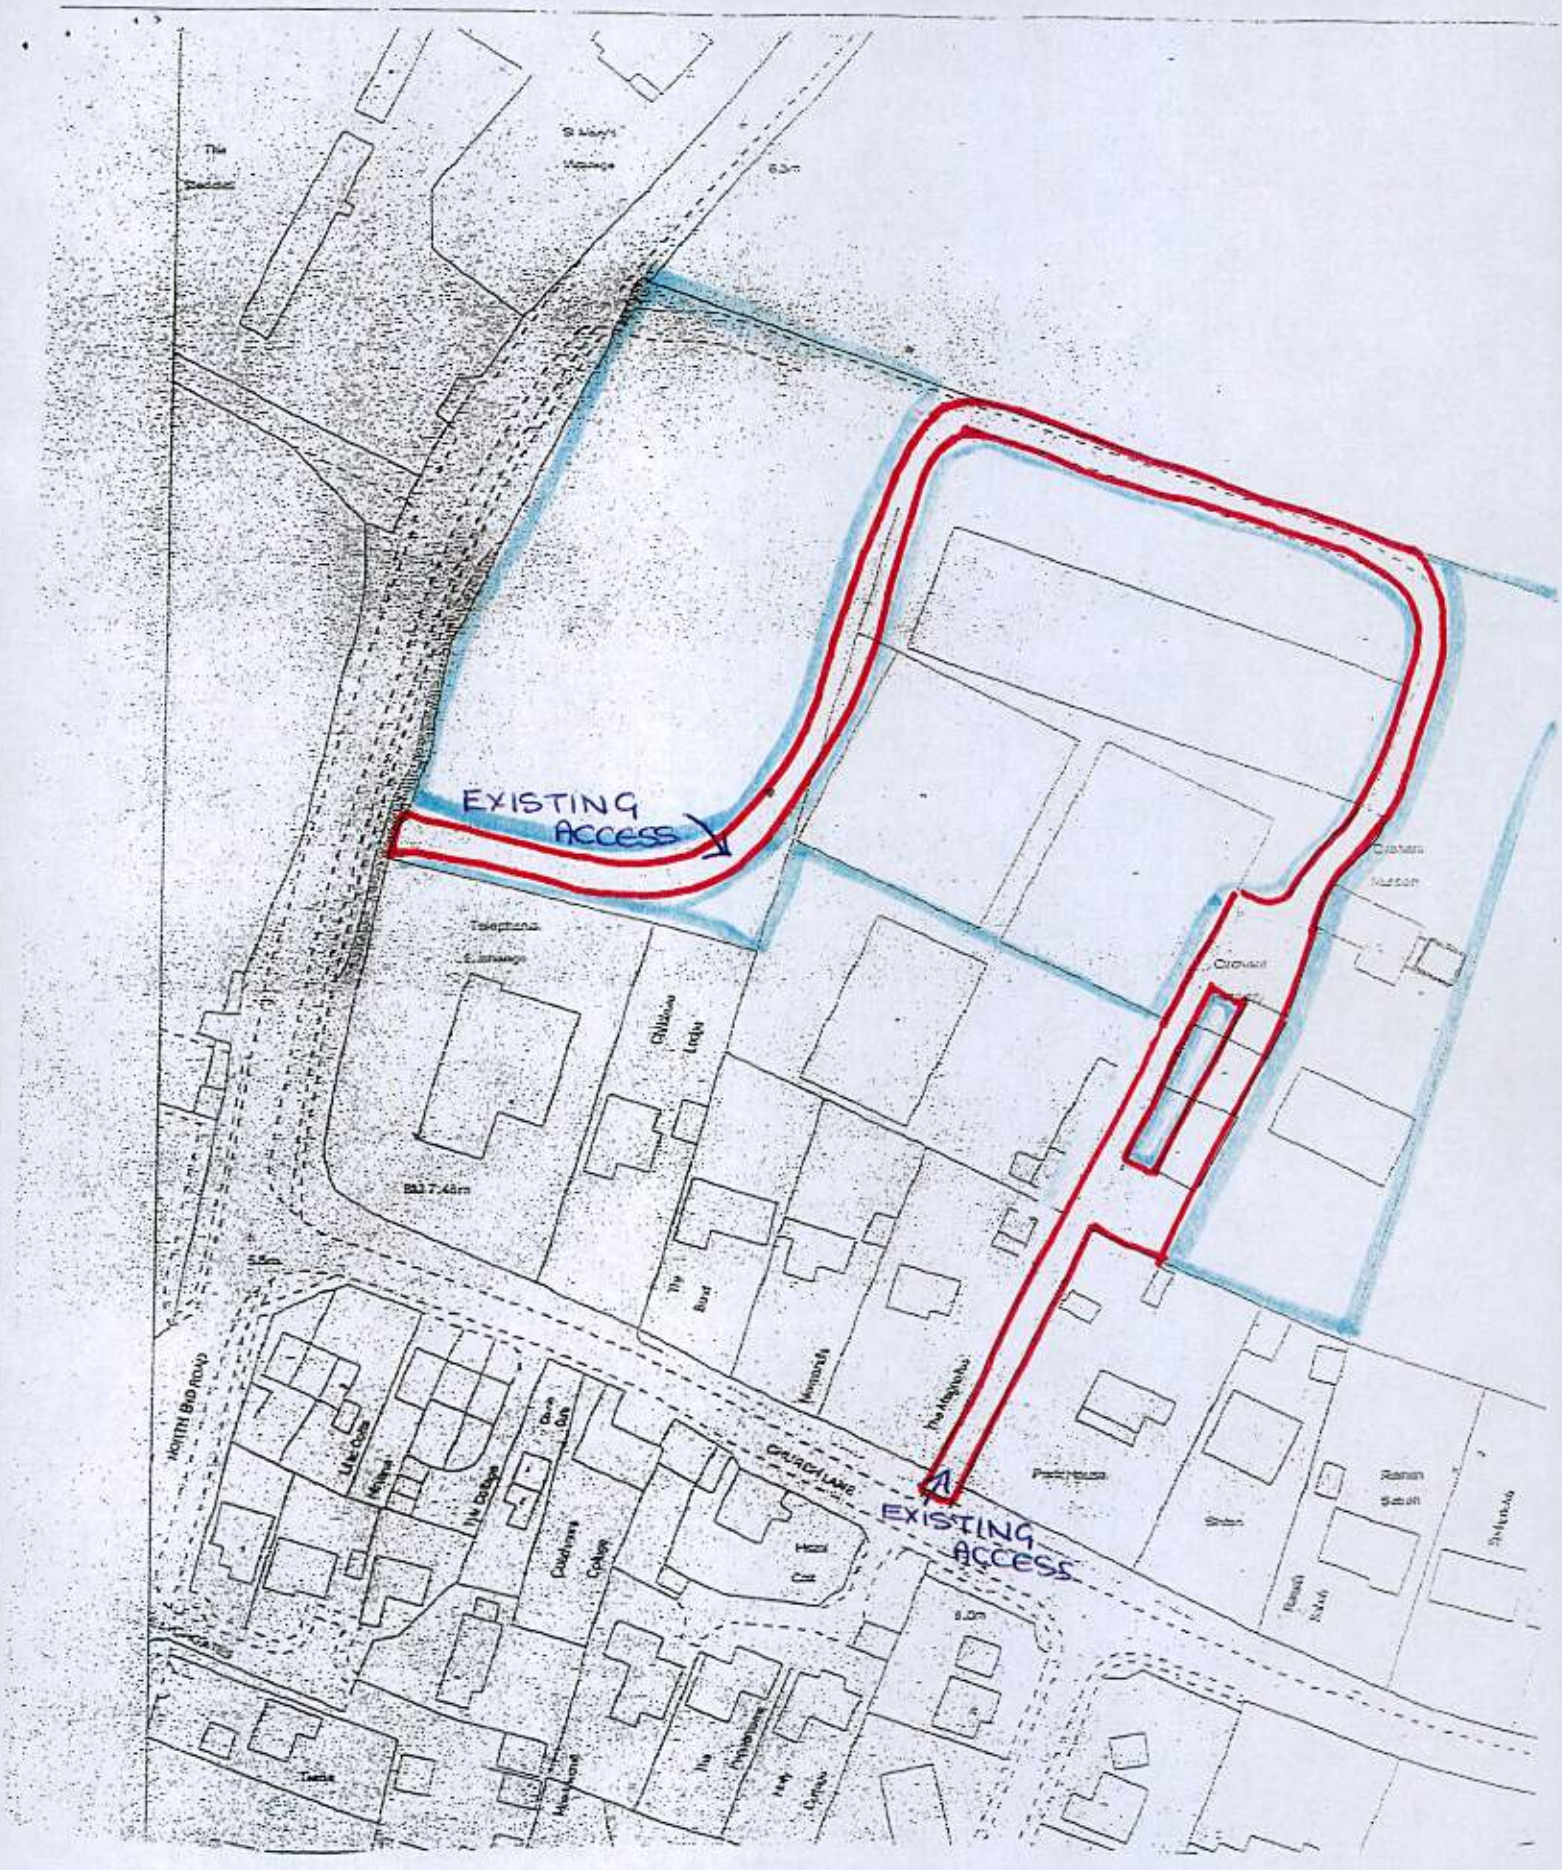


ORCHARD BARN
CHURCH LANE
YAPTON

SCALE: 1:1250

ARUN DISTRICT COUNCIL Y/72/14/PD