


North:

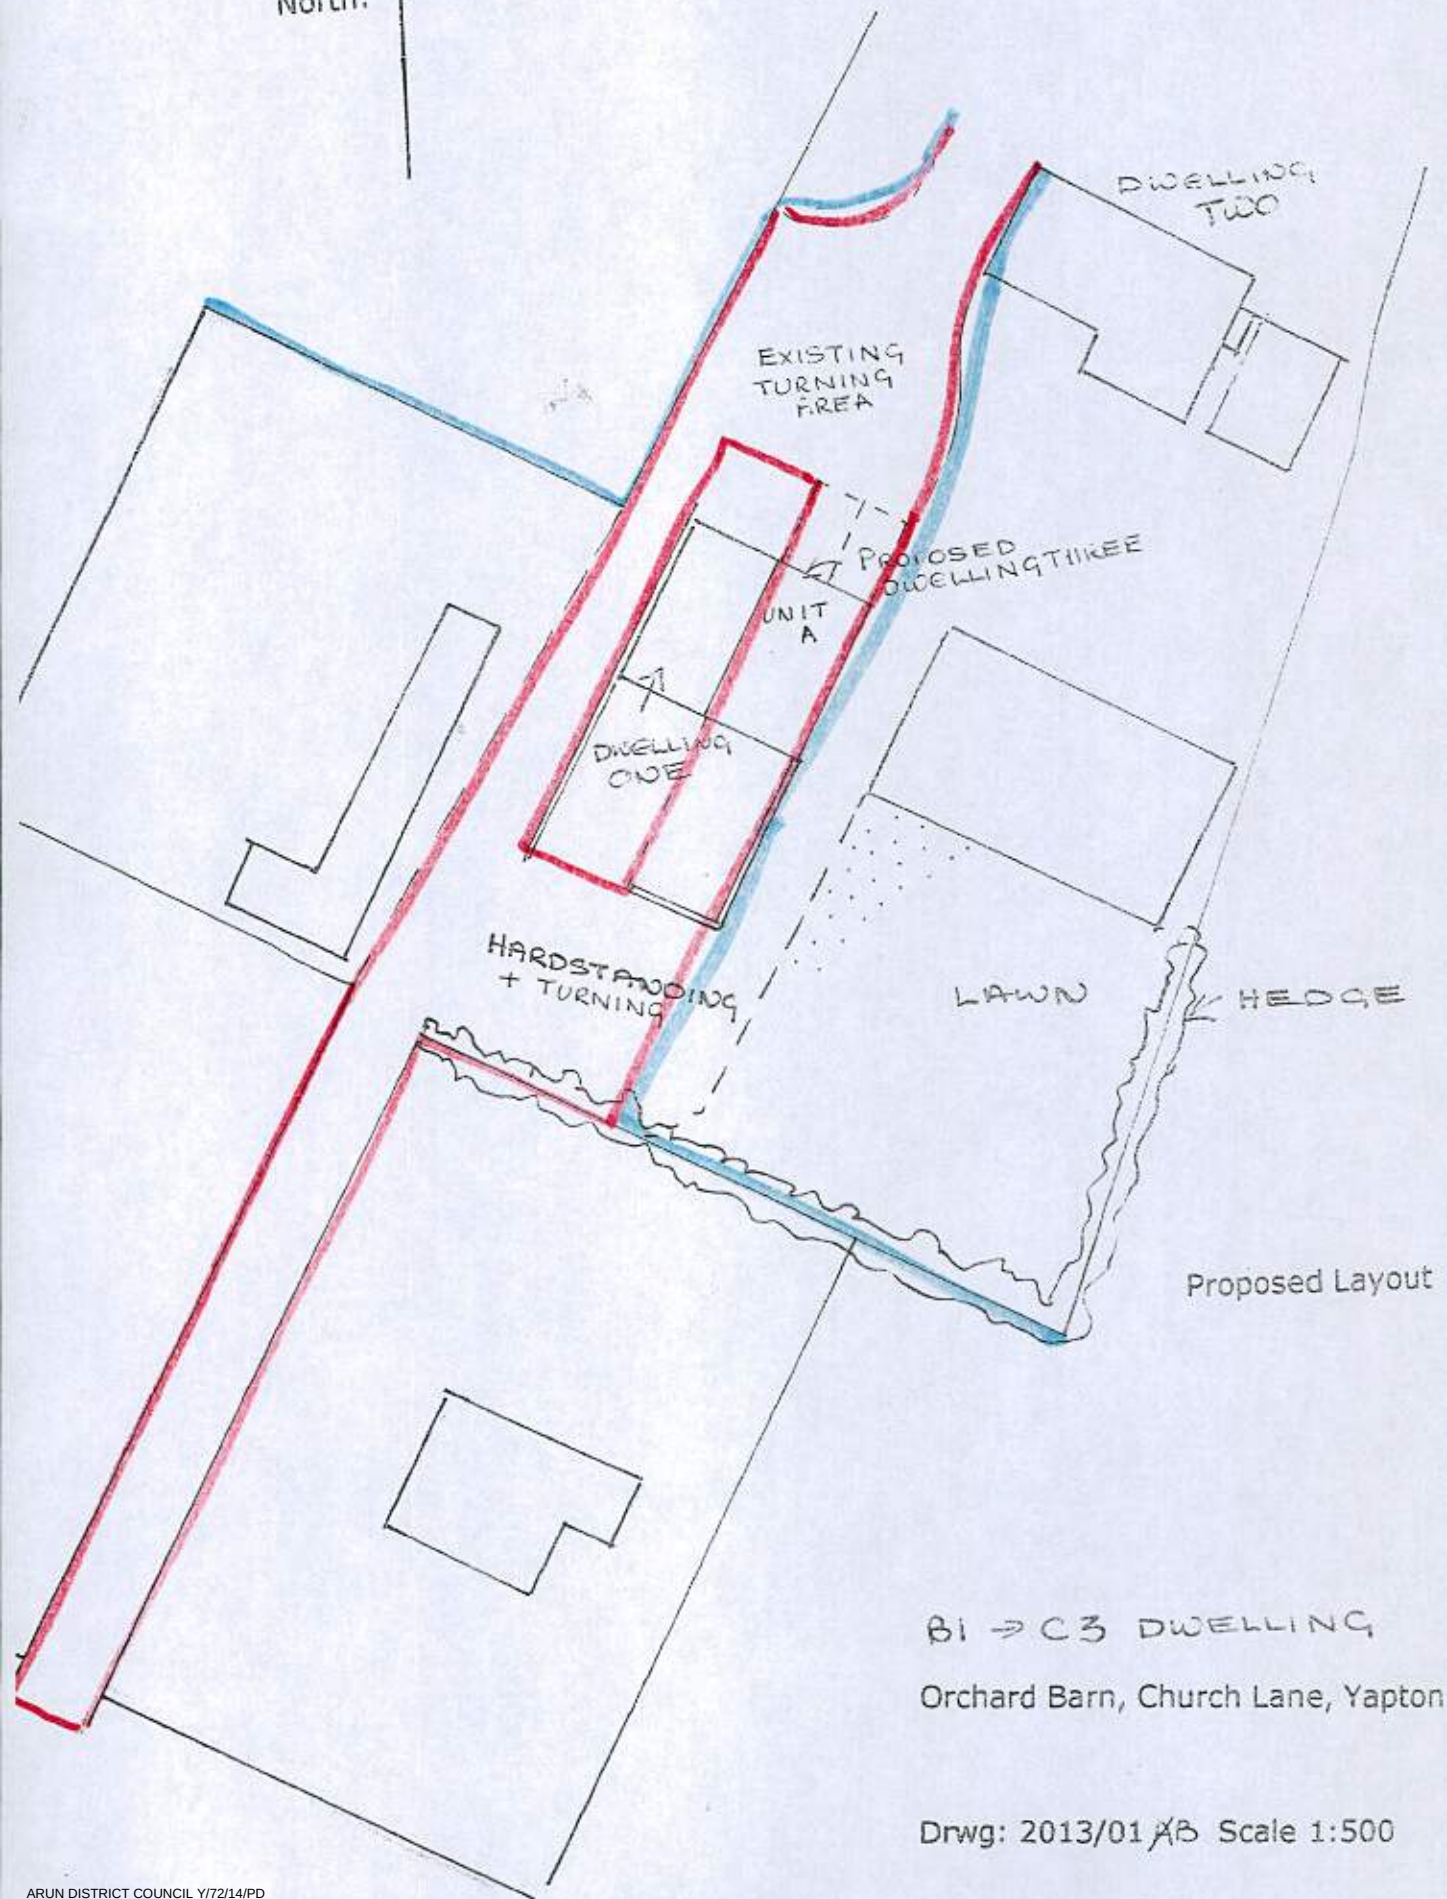

B1 -> C3 DWELLING

Orchard Barn, Church Lane, Yapton.

Drwg: 2013/01 AB Scale 1:500