

NOTES:


Dimensions to be checked on site before commencing work. Any discrepancies shall be reported to the architect immediately.

Do not scale from these drawings except for planning purposes.

Use figured dimensions only.

Where applicable this drawing is to be read in conjunction with other consultants' drawings.

All drawings to be read in conjunction with specification and all other drawings including structural engineer and mechanical and electrical drawings / specification

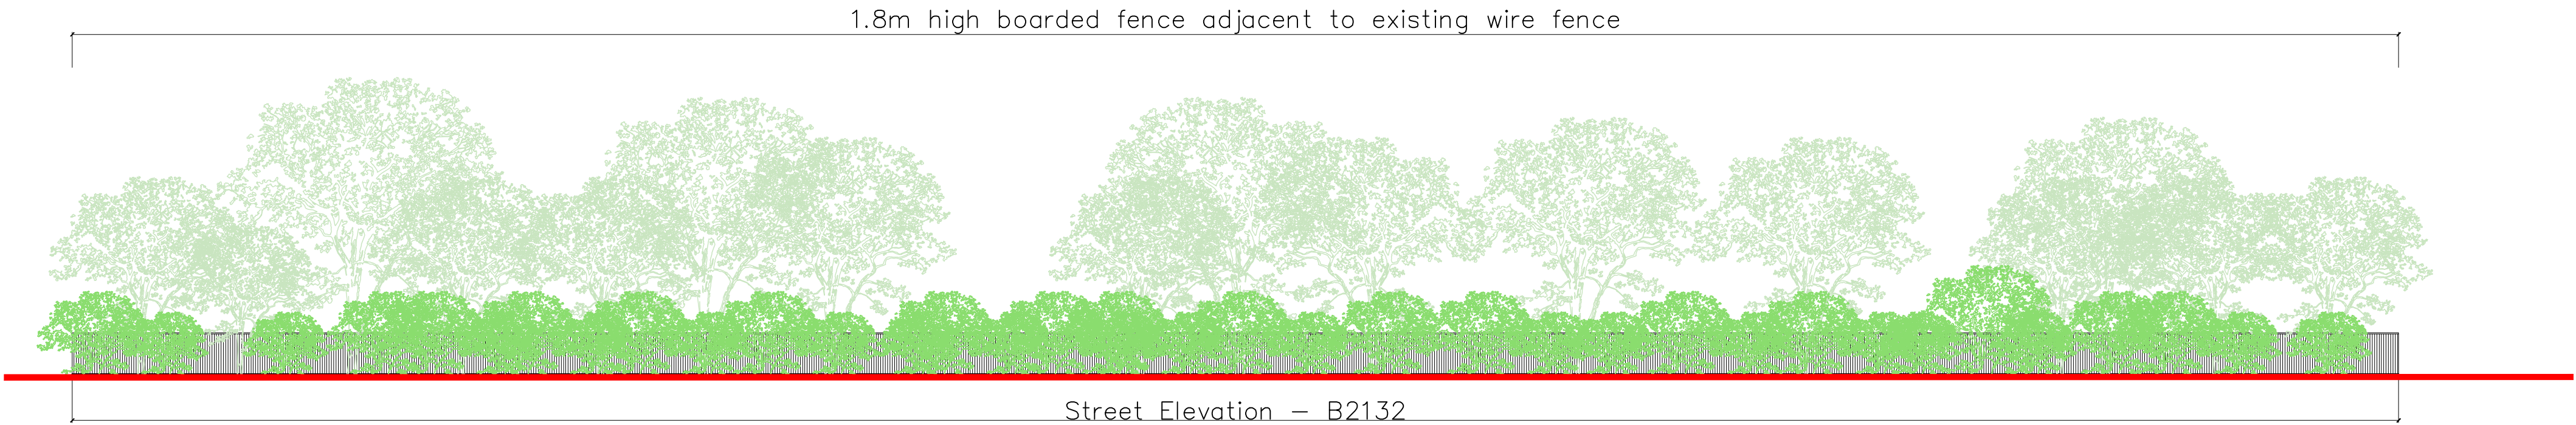

Street Elevation (B2132) @ 1:200

REV	DATE	AMENDMENT	DRAWN

hd

architects

www.hdarchitects.co.uk

mail@hdarchitects.co.uk

Helyer Davies Architects Ltd

1 The Old Flour Mill,

Emsworth, PO10 7BT

01243 370 715

CLIENT

Mr Mike Harding

PROJECT

Proposed Renovation and Extension

Berri Court

DRAWING

Street Elevations

SCALE

As noted @ A2

DATE	Nov 2017	DRAWN	JF
DRAWING NUMBER	17172/003	REVISION	-