



STREET SCENE A-A (1:100)




STREET SCENE B-B (1:100)



STREET SCENE C-C (1:100)



STREET SCENE D-D (1:100)

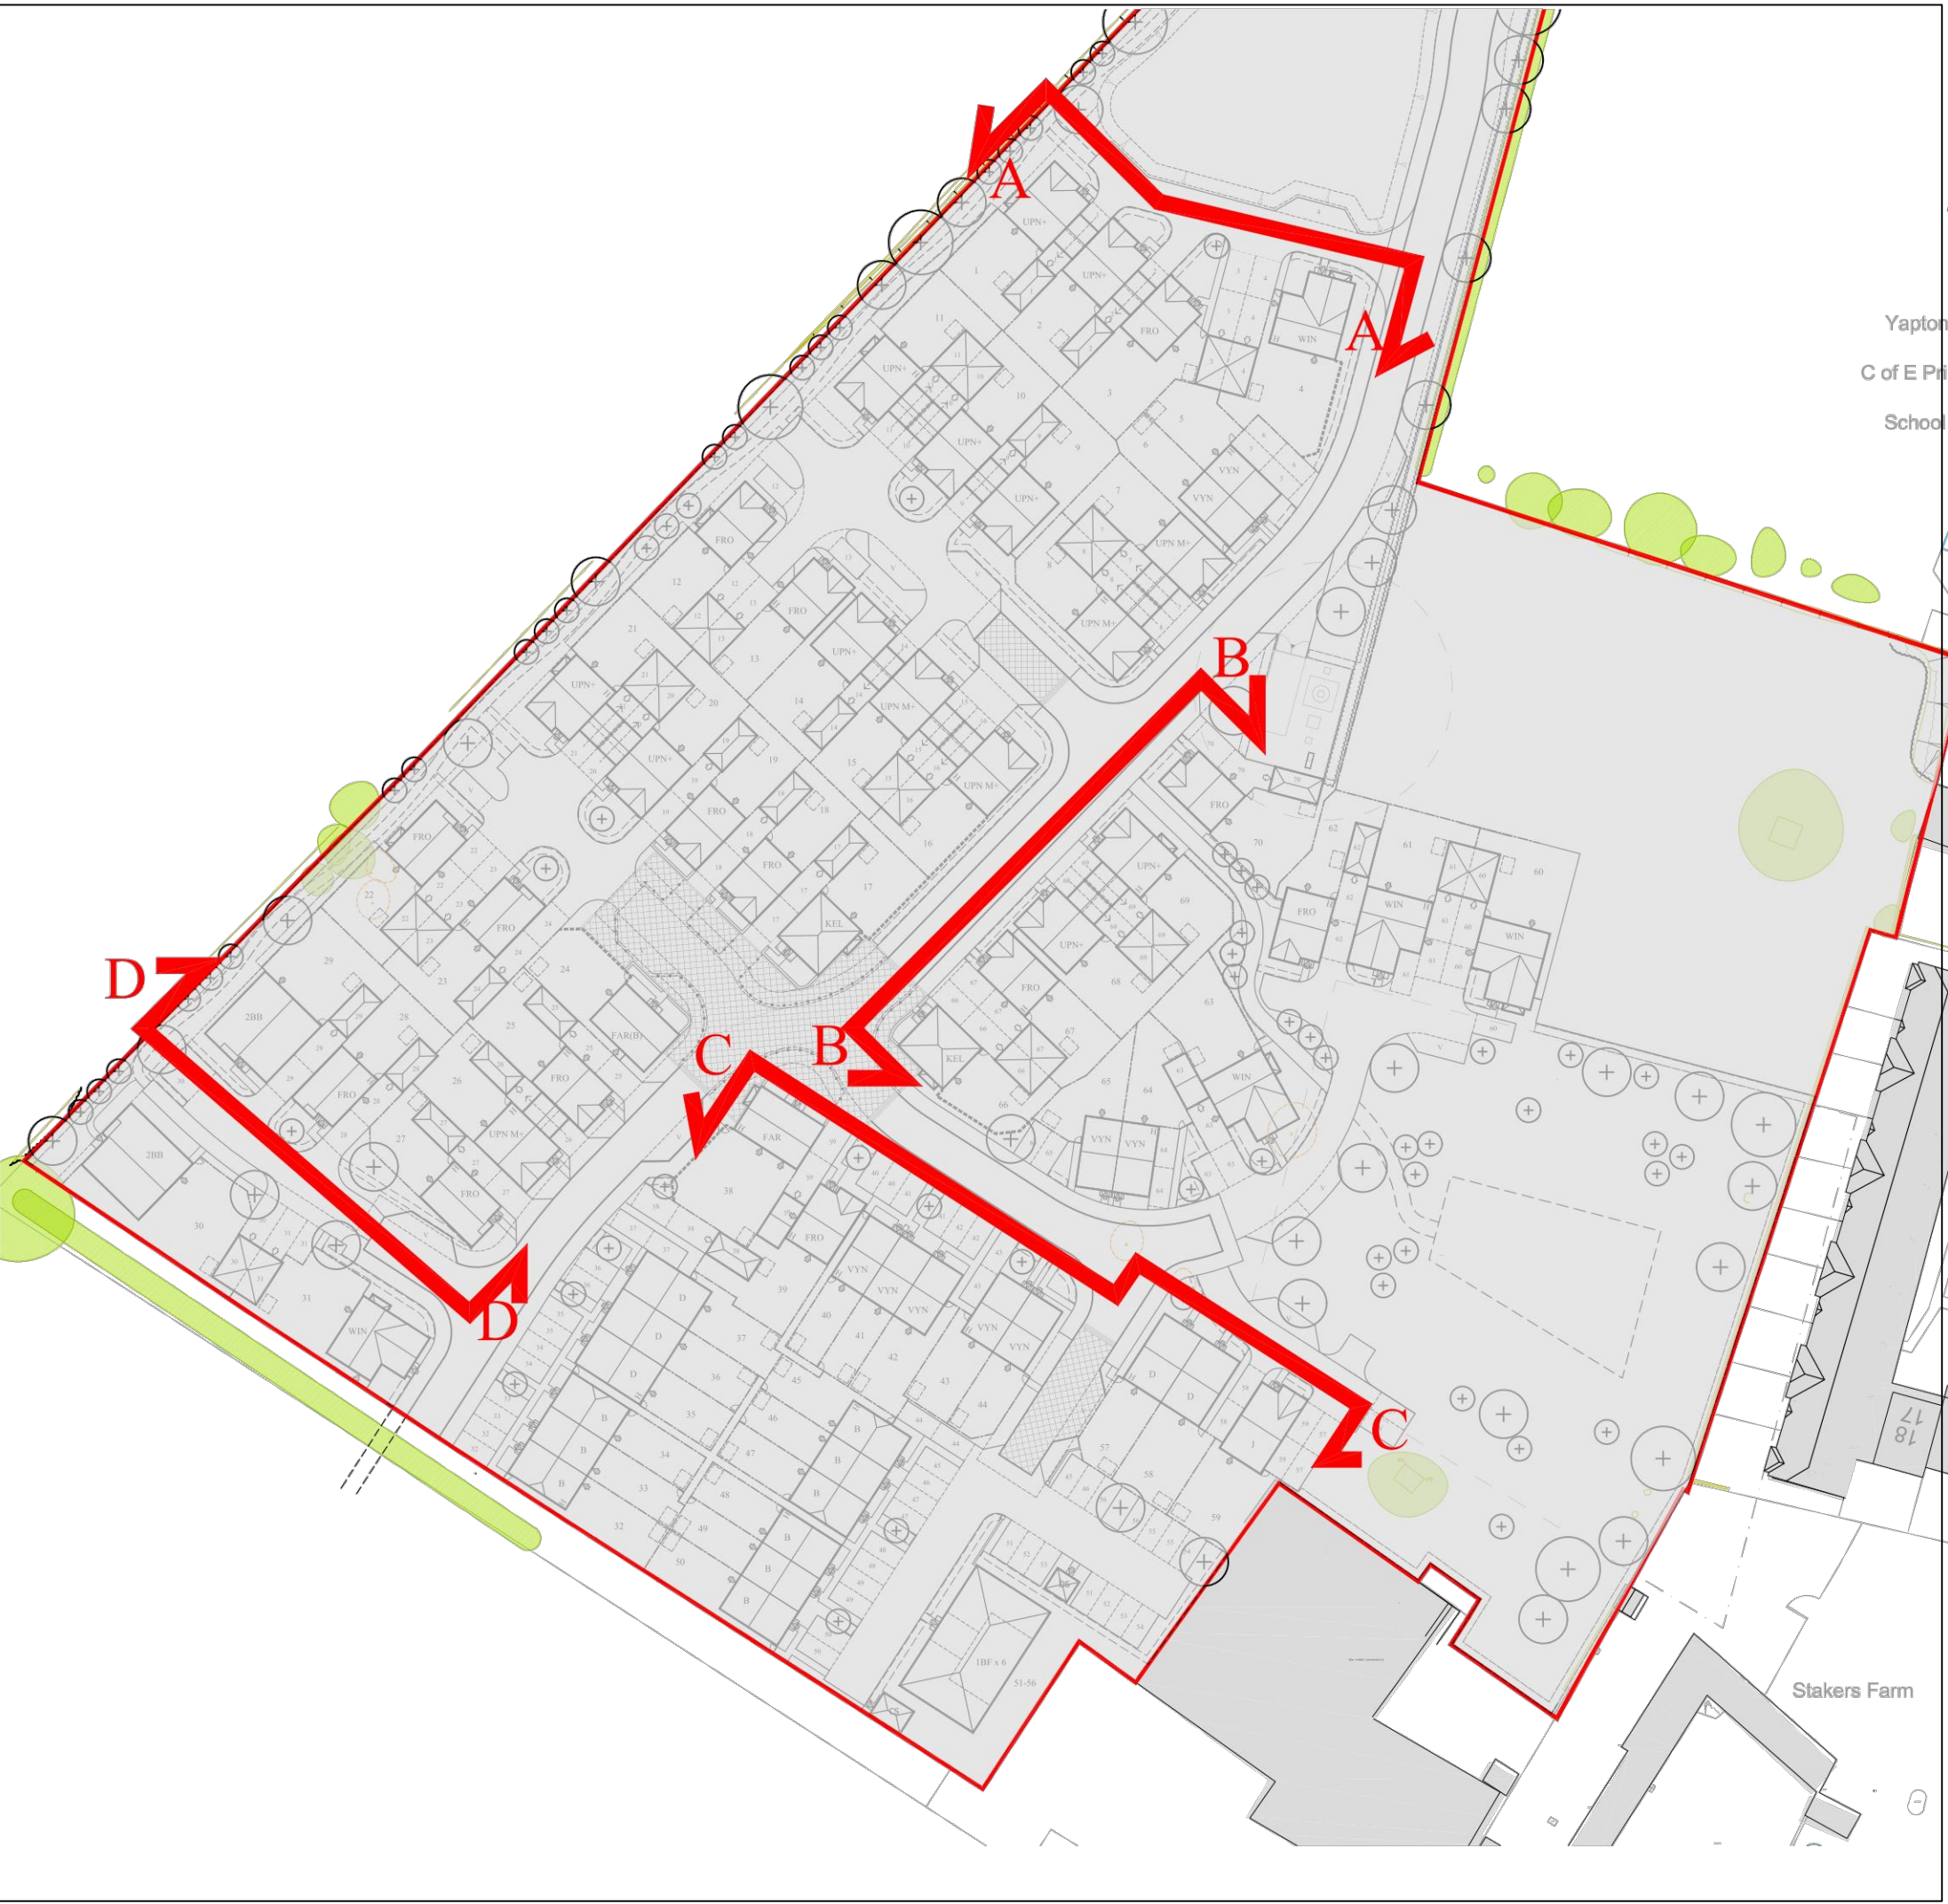

STREET SCENE LAYOUT KEY (NTS)

REV	DESCRIPTION	DATE	AUTHOR	CHECKED
CLIENT				
dandara new homes				
PROJECT				
LAND AT NORTH END ROAD YAPTON				
DRAWING				
ILLUSTRATIVE STREET SCENES				
SCALE		DATE	AUTHOR	CHECKED
1:100 @ A0		02.08.20	LAH	-
SHEET NO		DRAWING NO	REV	
102-70		SS-01	-	
BRIMSTONE DESIGN LTD				

scale 1:100 @A0
0 2m 4m 6m