


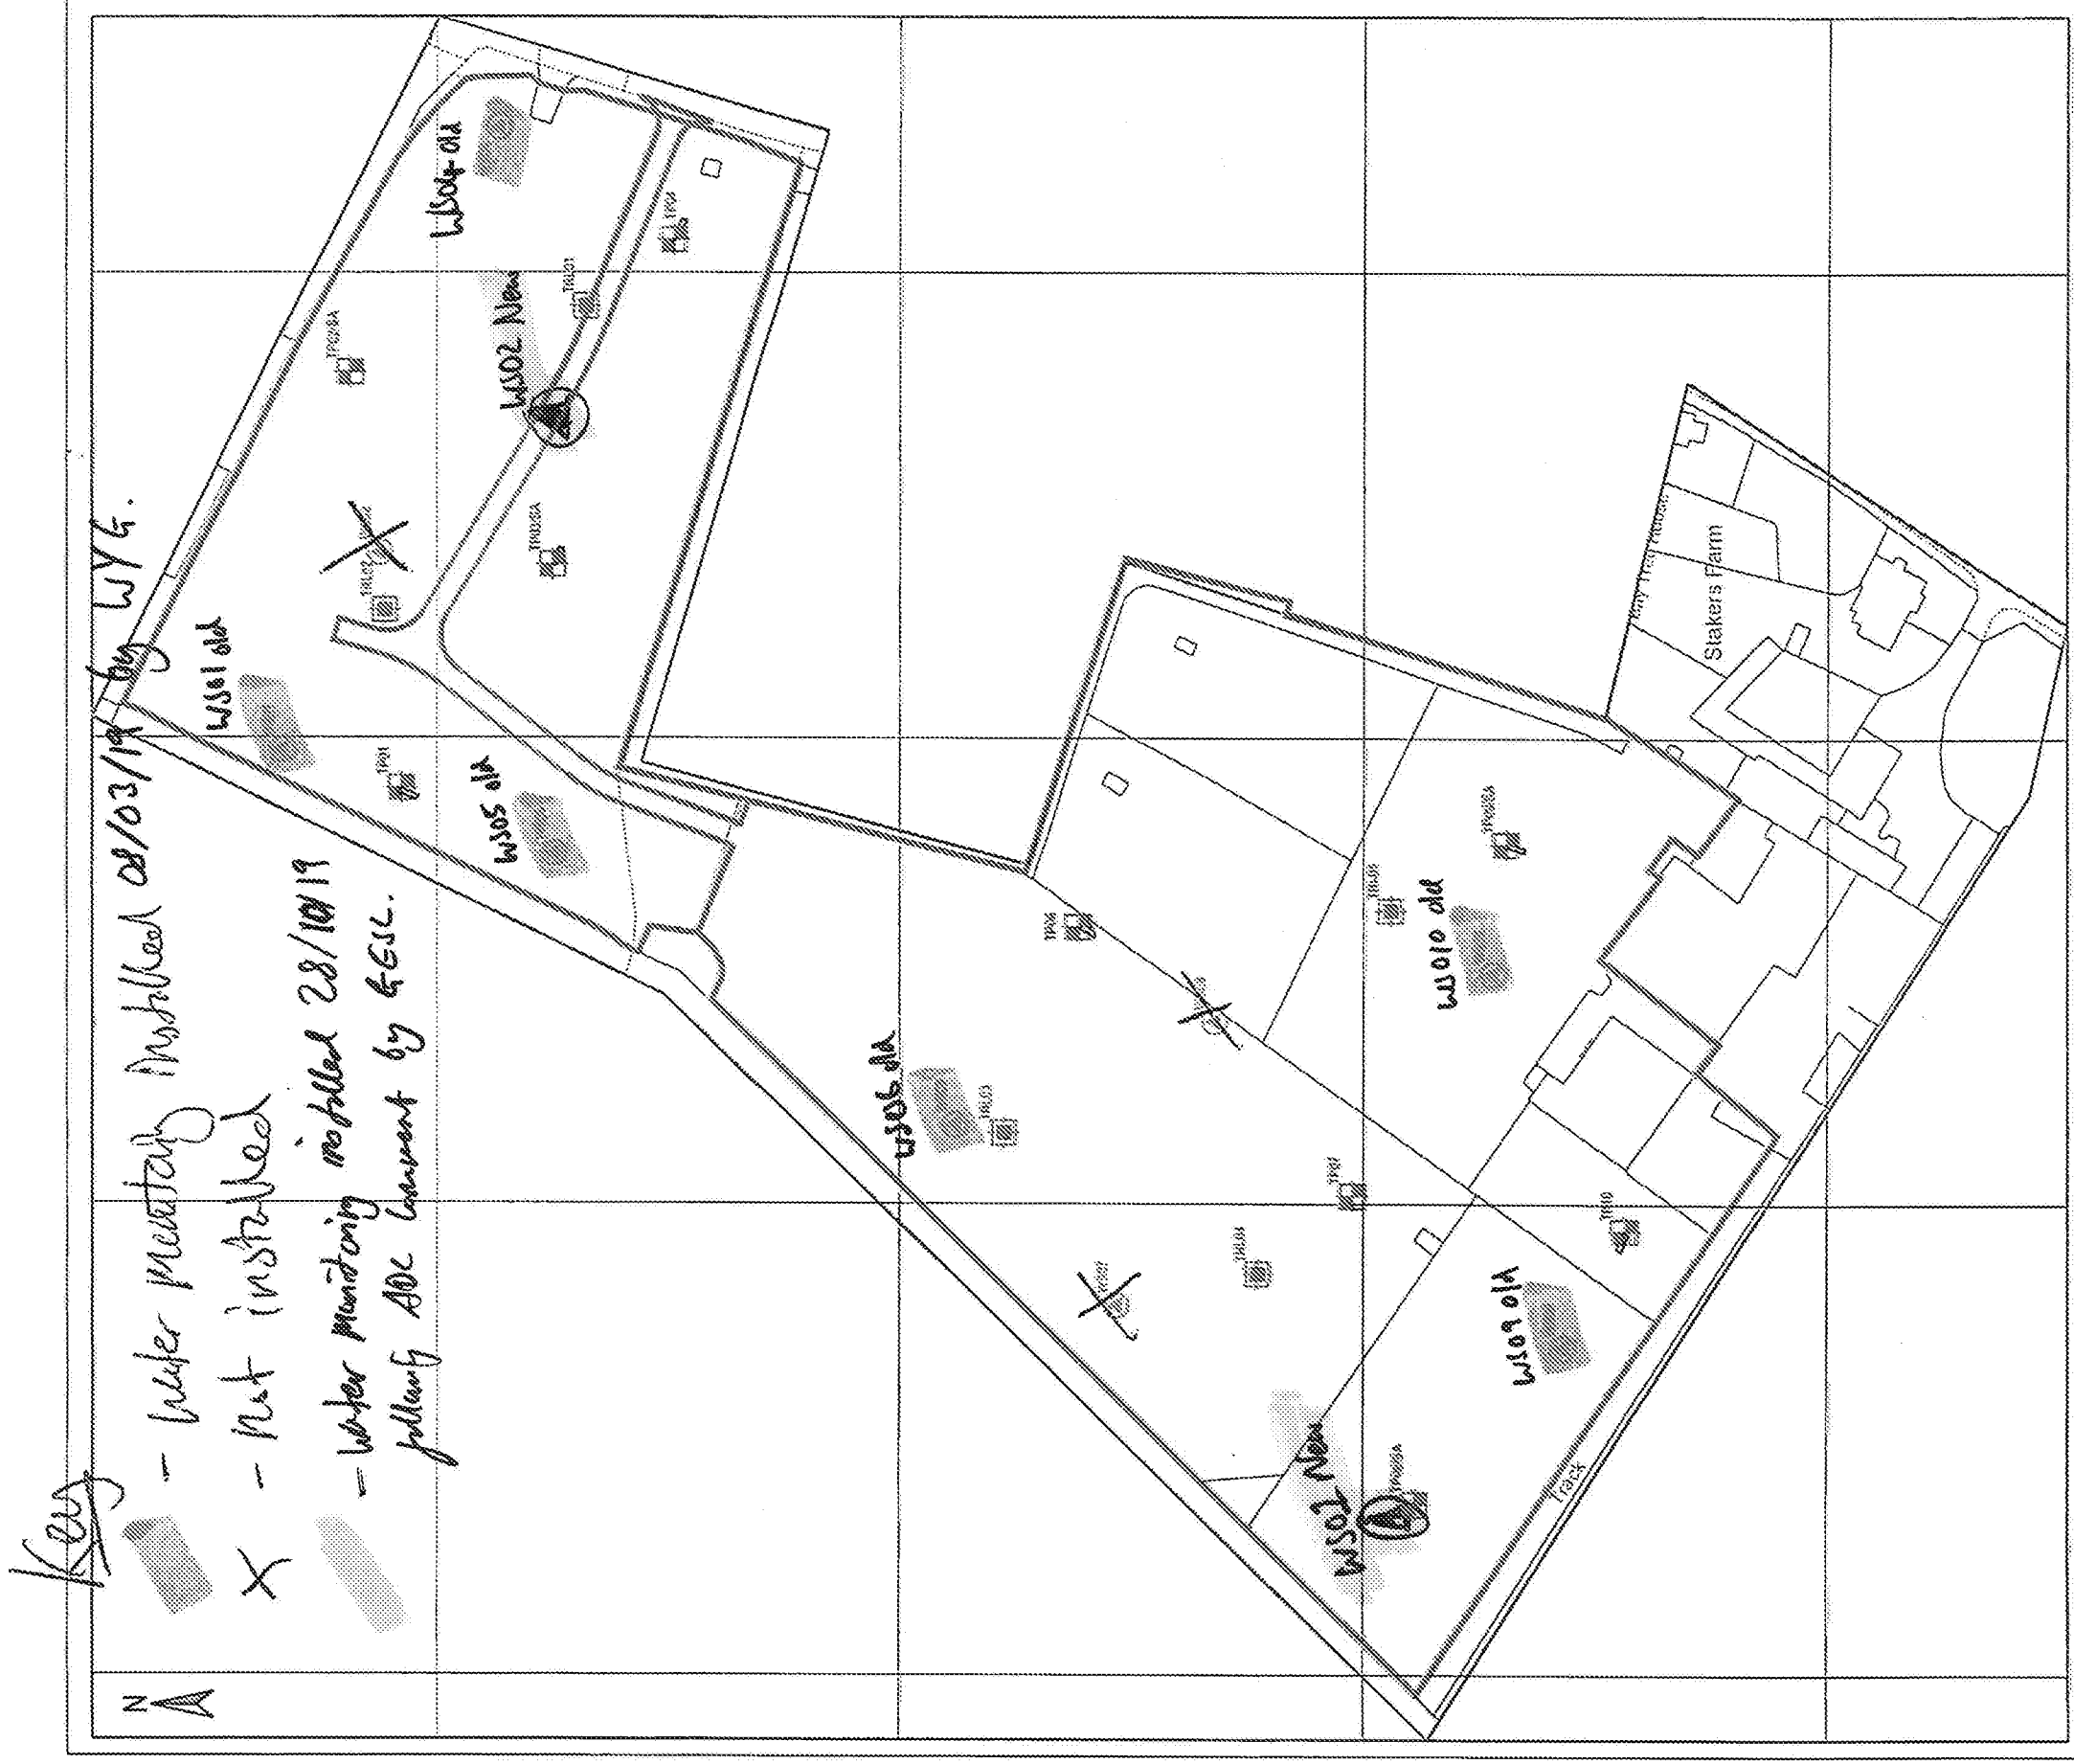

LEGEND:

- SITE BOUNDARY
- WINDOWLESS SAMPLE LOCATIONS
- TRIAL PIT LOCATIONS
- TRIAL LOCATIONS

NOTE:
DRAWING BASED ON INTERSECT SURVEYS WINDOW SAMPLE LAYOUT/ORG REF 18807-2018/MARCH 2018.

14/01/2020

[Signature]

 SIX FLOOR 15 HIGHGATE COURT 47 HEMPSTADT ROAD CROYDON SMO CROYDON SMO TEL: +44 (0)20 2045 9200 FAX: +44 (0)20 2045 5323 e-mail: central@wyg.com	CLIENT DANDARA LTD (SOUTHERN)	PROJECT LAND AT STAKERS FARM, NORTH END ROAD, YAPTON	DRAWING TITLE SITE INVESTIGATION LAYOUT PLAN	REVISIONS										
				REV	DESCRIPTION				BY	CHK	APP	DATE		
				1	1.1.000	1.1.000	1.1.000	1.1.000	1.1.000	1.1.000	1.1.000			
									Project No.	A112666	Office Type	CDI	N	Drawn No.
					© WYG Group Ltd									