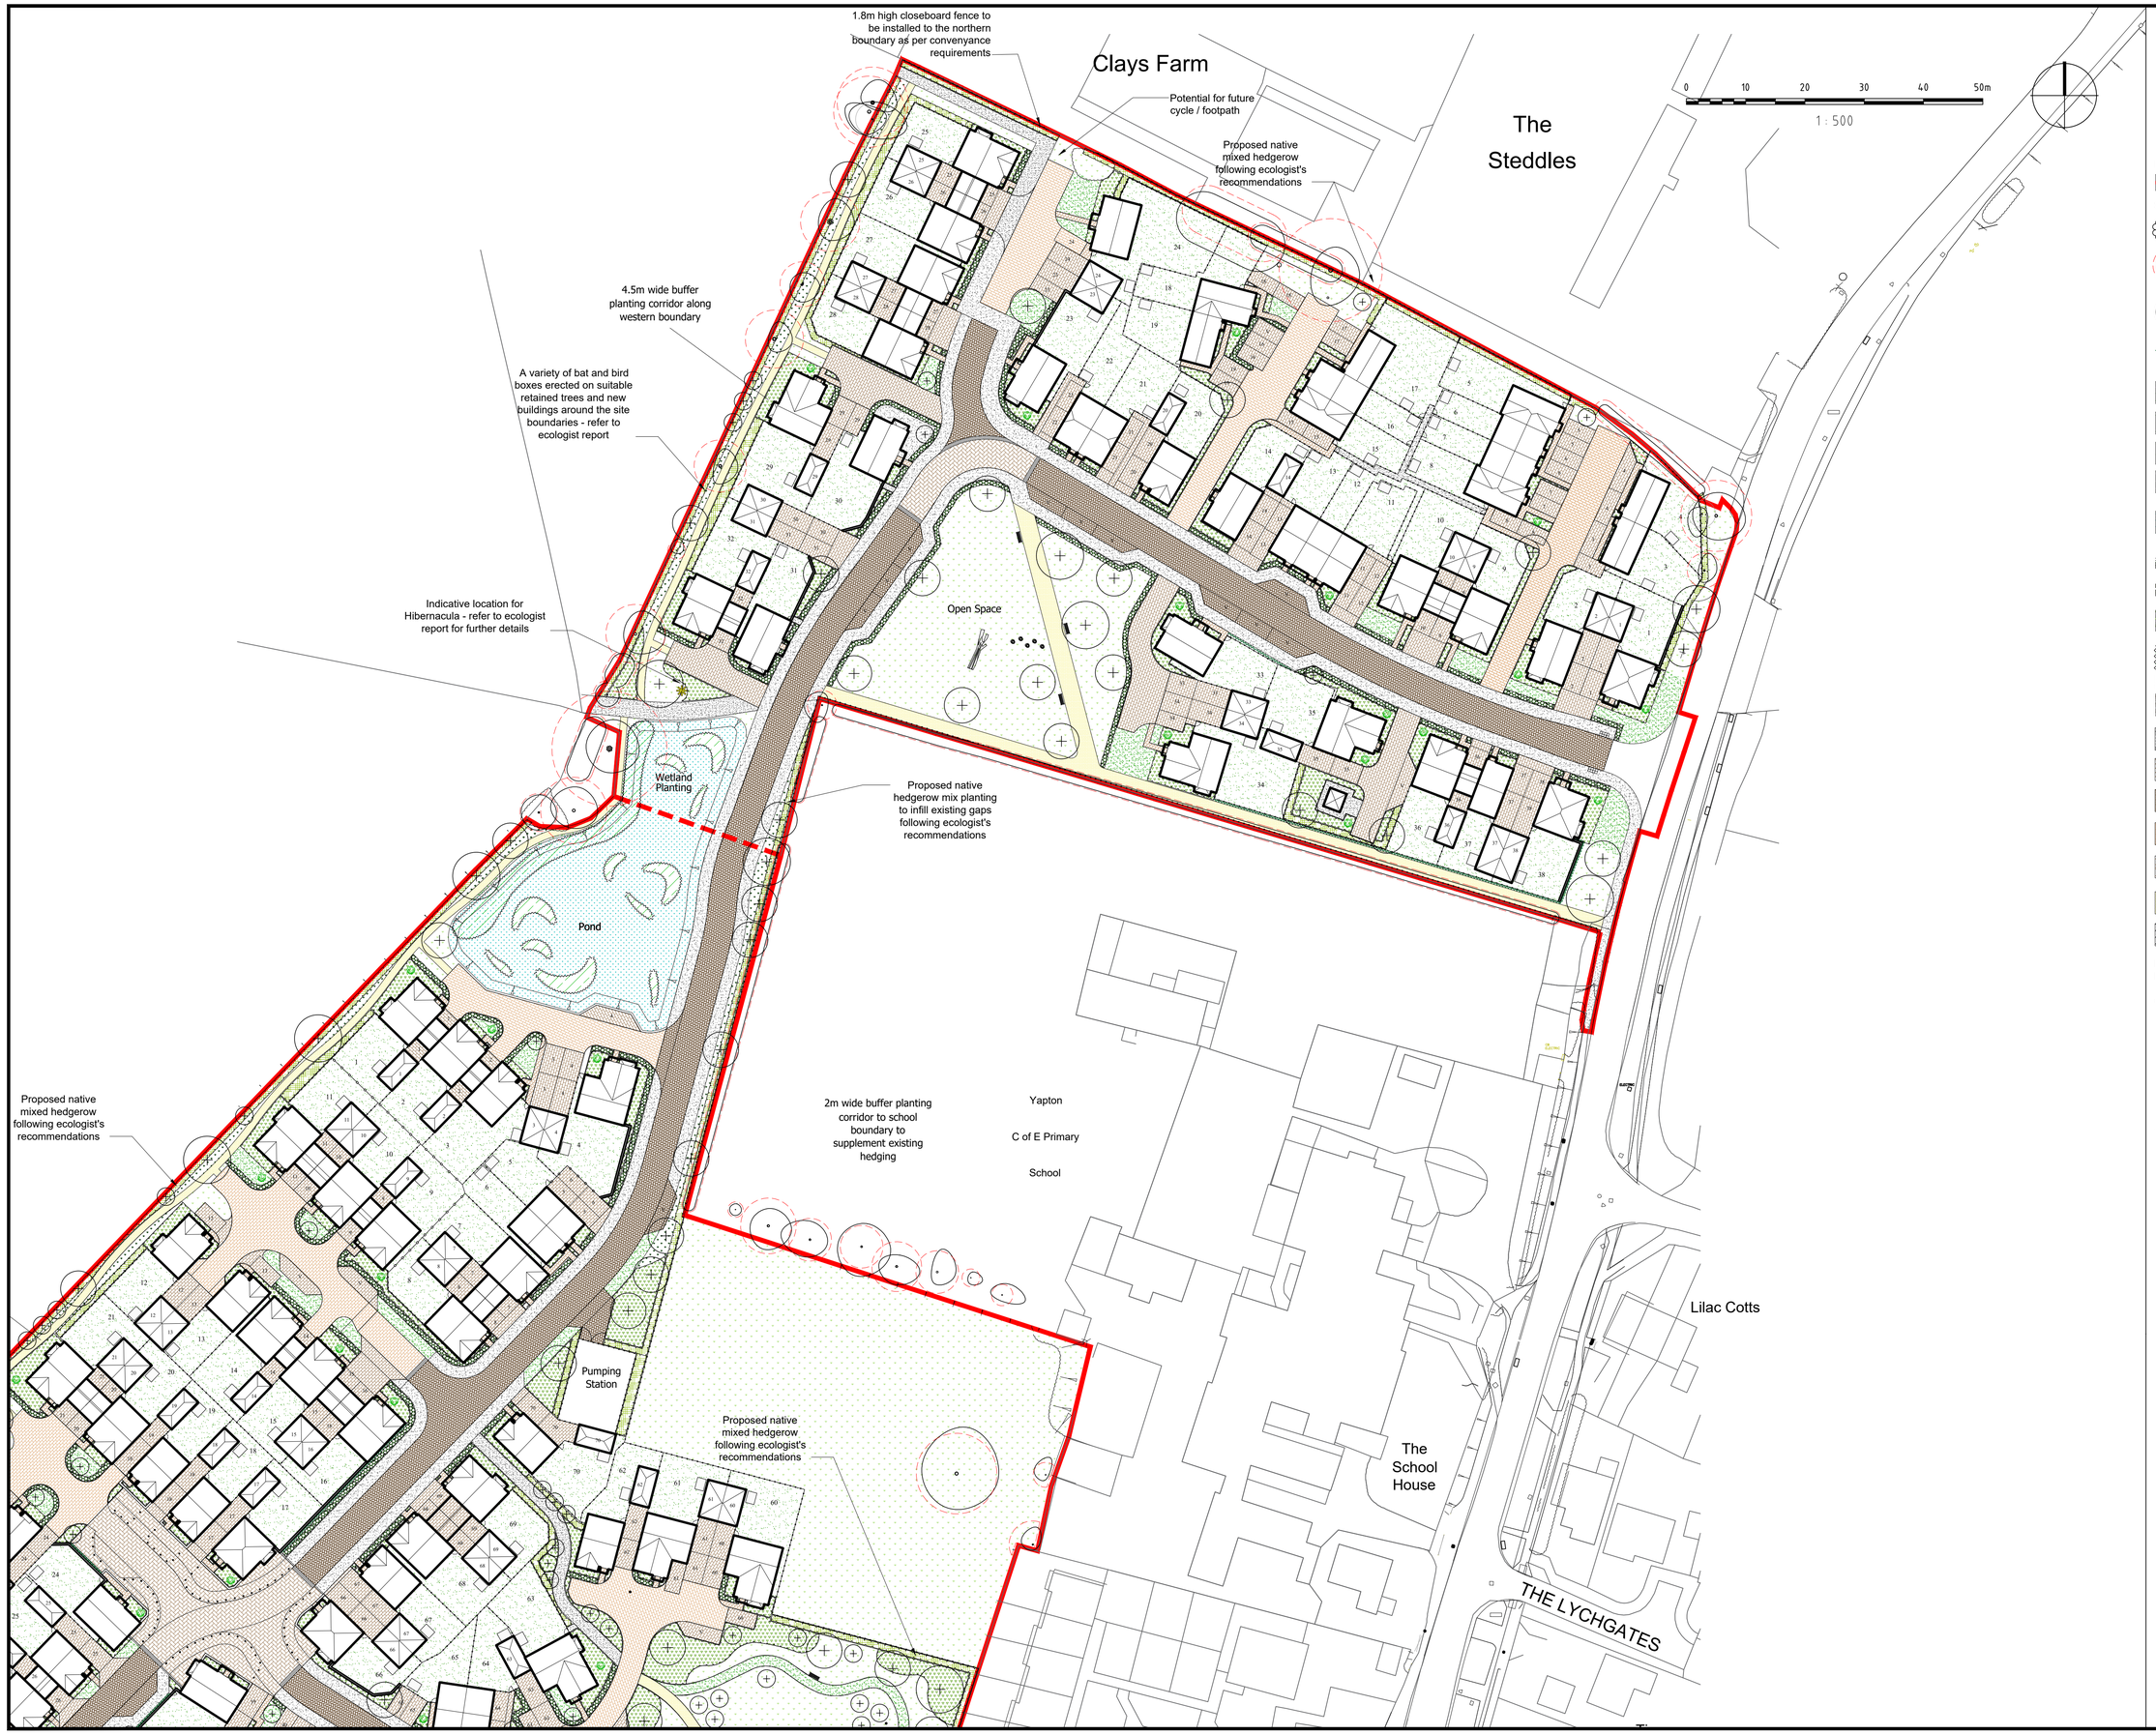

NOTES:

1. This drawing is to be read in conjunction with all relevant contract drawings and specifications with any conflicting information to be brought to the attention of Deacon Design before works commence on site.

2. Do not scale from this drawing, always work to noted dimensions.

3. All given dimensions in mm.

KEY

Application Site boundary

Soft Landscape

- Existing vegetation to be retained and future management to be agreed as part of technical design
- Existing trees to be retained. Redline denotes Root Protection Area (RPA)
- Proposed Tree Planting / Hierarchy
  Large Tree (10> metres from building)
  Street Tree (7> metres from building)
  Small / Garden Tree (3> metres from building)
- Proposed wall shrubs / climbers
- Proposed feature shrub
- Proposed amenity grassland to mown pathways, verges and front gardens
- Proposed private lawns to rear gardens and flats amenity area
- Proposed locally sourced native wildflower and grass seed mix
- Proposed tussock mix to narrower corridors along hedgerows
- Proposed attenuation basin to form part of sustainable drainage systems - to be seeded with suitable native wildflower / grass mix to tolerate dry and wet conditions
- Formal hedgerow to main roads and to define private front gardens facing public realm
- Proposed native hedgerow planting to reinforce boundary vegetation
- Proposed native / ornamental planting - Species mix appropriate to landscape setting / ecological enhancement opportunities
- Proposed aquatic planting to pond

Hard Landscape
Note: Refer to Engineer's drawings for paving permeability and further details

- Proposed block paving to highways
- Proposed tarmac surfacing footways
- Proposed block paving to thresholds and pedestrian crossing points
- Proposed block paving to parking court, private driveways and visitors bays
- Proposed block paving to secondary road
- Proposed slab paving to residential entrances
- Proposed Hoggin footpath to open spaces with timber edging
- Proposed Local Equipped Area for Play (LEAP) provision

Boundary Treatments
Note: Refer to Engineers drawings to boundary treatments

- Proposed 1.8m high masonry wall (to match architectural treatment) to private rear garden boundaries
- Proposed 1.8m high timber closeboard fence to private rear gardens with matching gate
- Proposed 0.6m high masonry wall (to match architectural treatment) to front gardens with 0.9m high black gate metal
- Proposed 1m high bollard
- Proposed 1.2m high black bow top fencing to Local Equipped Area of Play

FINAL

DATE	DRAWN	DESCRIPTION OF REVISION	REVISION LETTER	CHECKED BY
-	-	-	-	-

DRAWING STATUS

FOR PLANNING

DEACON DESIGN
Landscape Architecture | Masterplanning | Urban Design
12a The Square, Wickham, Hampshire PO17 5JQ
Tel: 01329 557 820 Email: info@deacondesign.co.uk
Copyright Deacon Design

PROJECT TITLE :
Land at Stakers Farm
Yapton

PROJECT NUMBER :	PLOT DATE :
DD427	23.07.20
DRAWING SCALE : 1:500	APPROVED BY : PD
PAPER SIZE : A1	DRAWN BY : JT

DRAWING TITLE :
Landscape General Arrangement Plan
Sheet 1 of 2
-

DRAWING NUMBER :	REVISION LETTER :
DD427L01	-

DRAWING FILE LOCATION :
Z:\Dropbox (Deacon Design Ltd)\03 PROJECTS 400+\DD427_Land At Stakers Farm, Yapton\04-Drawings\AutocadL-Landscape Dwgs\DD427L01-02_Landscape General Arrangement Plan.dwg

ARUN DISTRICT COUNCIL 17/2020/RES