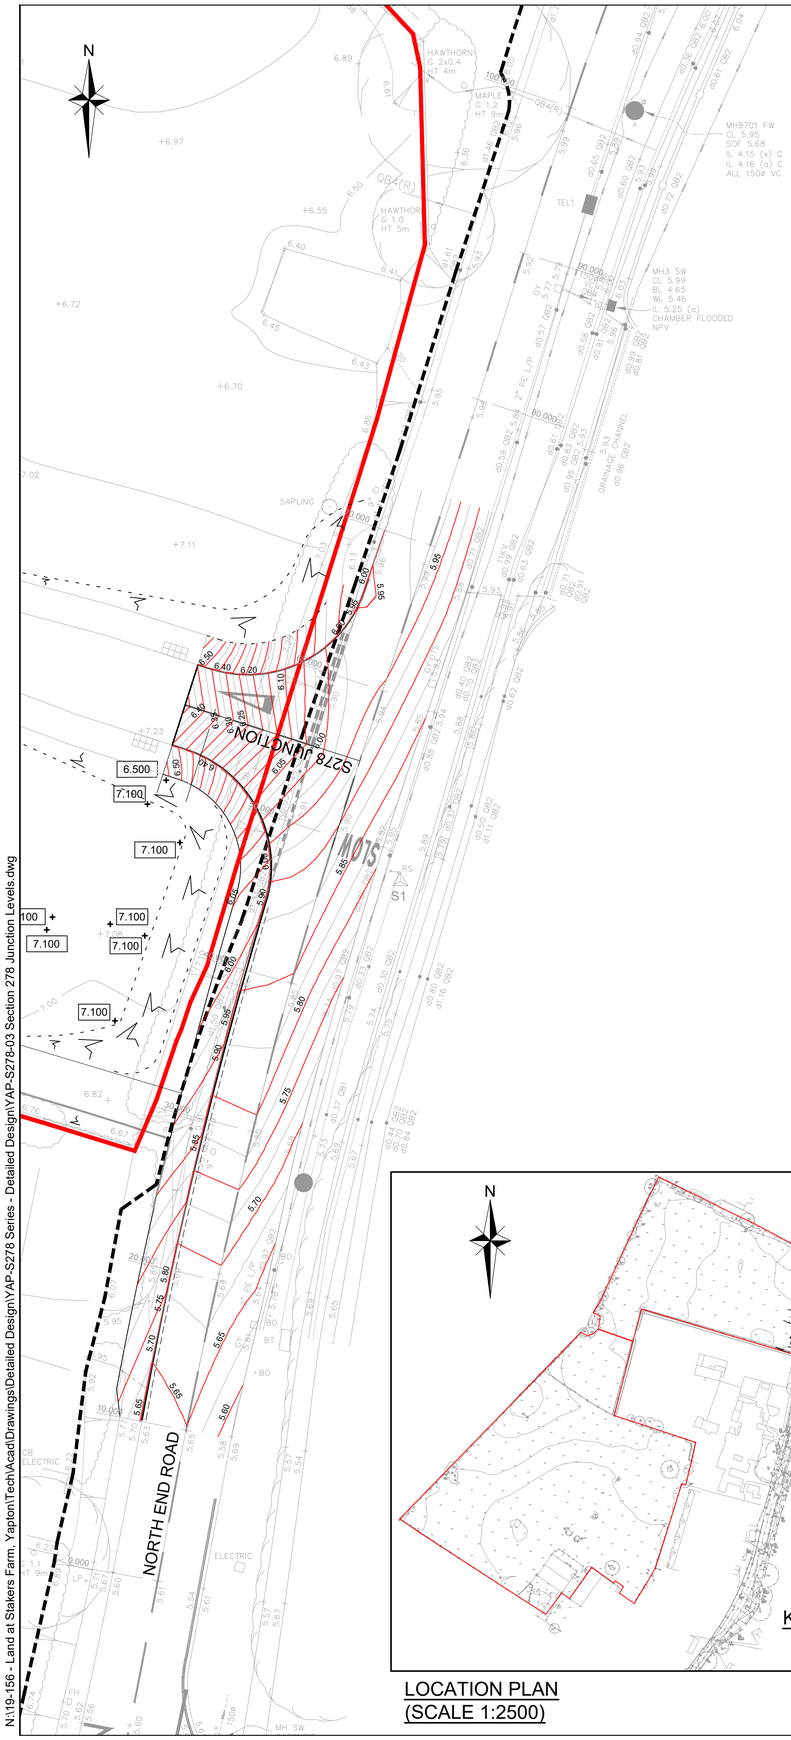

N:\19-156 - Land at Stakers Farm, Yapton\Tech\Acad\Drawings\Detailed Design\YAP-S278 Series - Detailed Design\YAP-S278-03 Section 278 Junction Levels.dwg

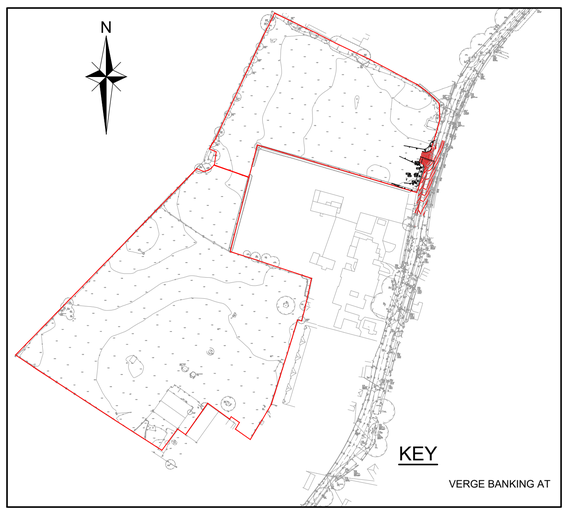

LOCATION PLAN
(SCALE 1:2500)

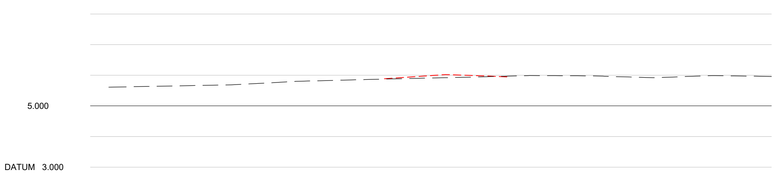

NORTH END ROAD

| | | |