


FRONT ELEVATION
(1:100)


SIDE ELEVATION

REAR ELEVATION

SIDE ELEVATION

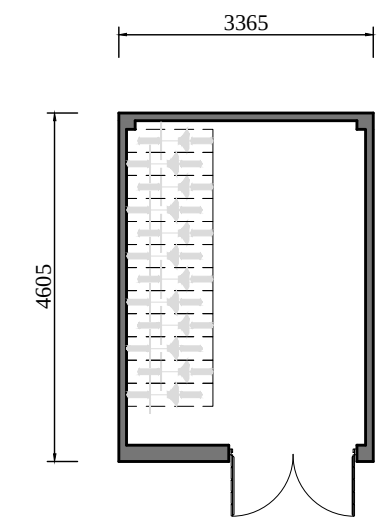

FLOOR PLAN (1:100)
CYCLE STORE

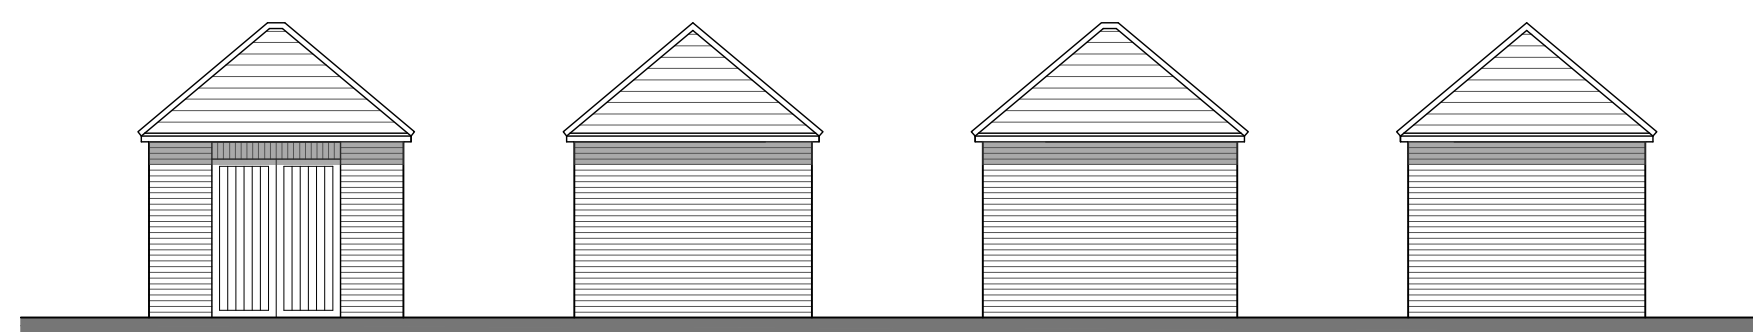


FRONT ELEVATION
(1:100)

SIDE ELEVATION

REAR ELEVATION

SIDE ELEVATION

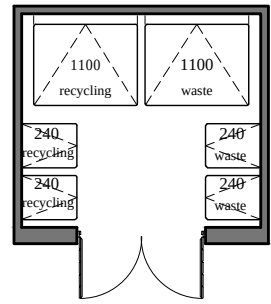

FLOOR PLAN (1:100)
BIN STORE



REV	DESCRIPTION	DATE	AUTHOR	CHECK'D
CLIENT				
				
PROJECT				
LAND AT NORTH END ROAD YAPTON				
DRAWING				
BIN / CYCLE STORES (VILLAGE) FLOOR PLANS & ELEVATIONS				
SCALE	DATE	AUTHOR	CHECKED	
1:100 @ A2	02.08.20	LAH	-	
JOB.NO	DRAWING.NO			REV
102-70	BIN-E1-P1			-
				