


CATCHPIT MANHOLE WITH SUMP
REF: S40a
MANHOLE CL: 6.600
IL: 5.050

CATCHPIT MANHOLE WITH SUMP
REF: S40b
MANHOLE CL: 7.000
IL: 5.050

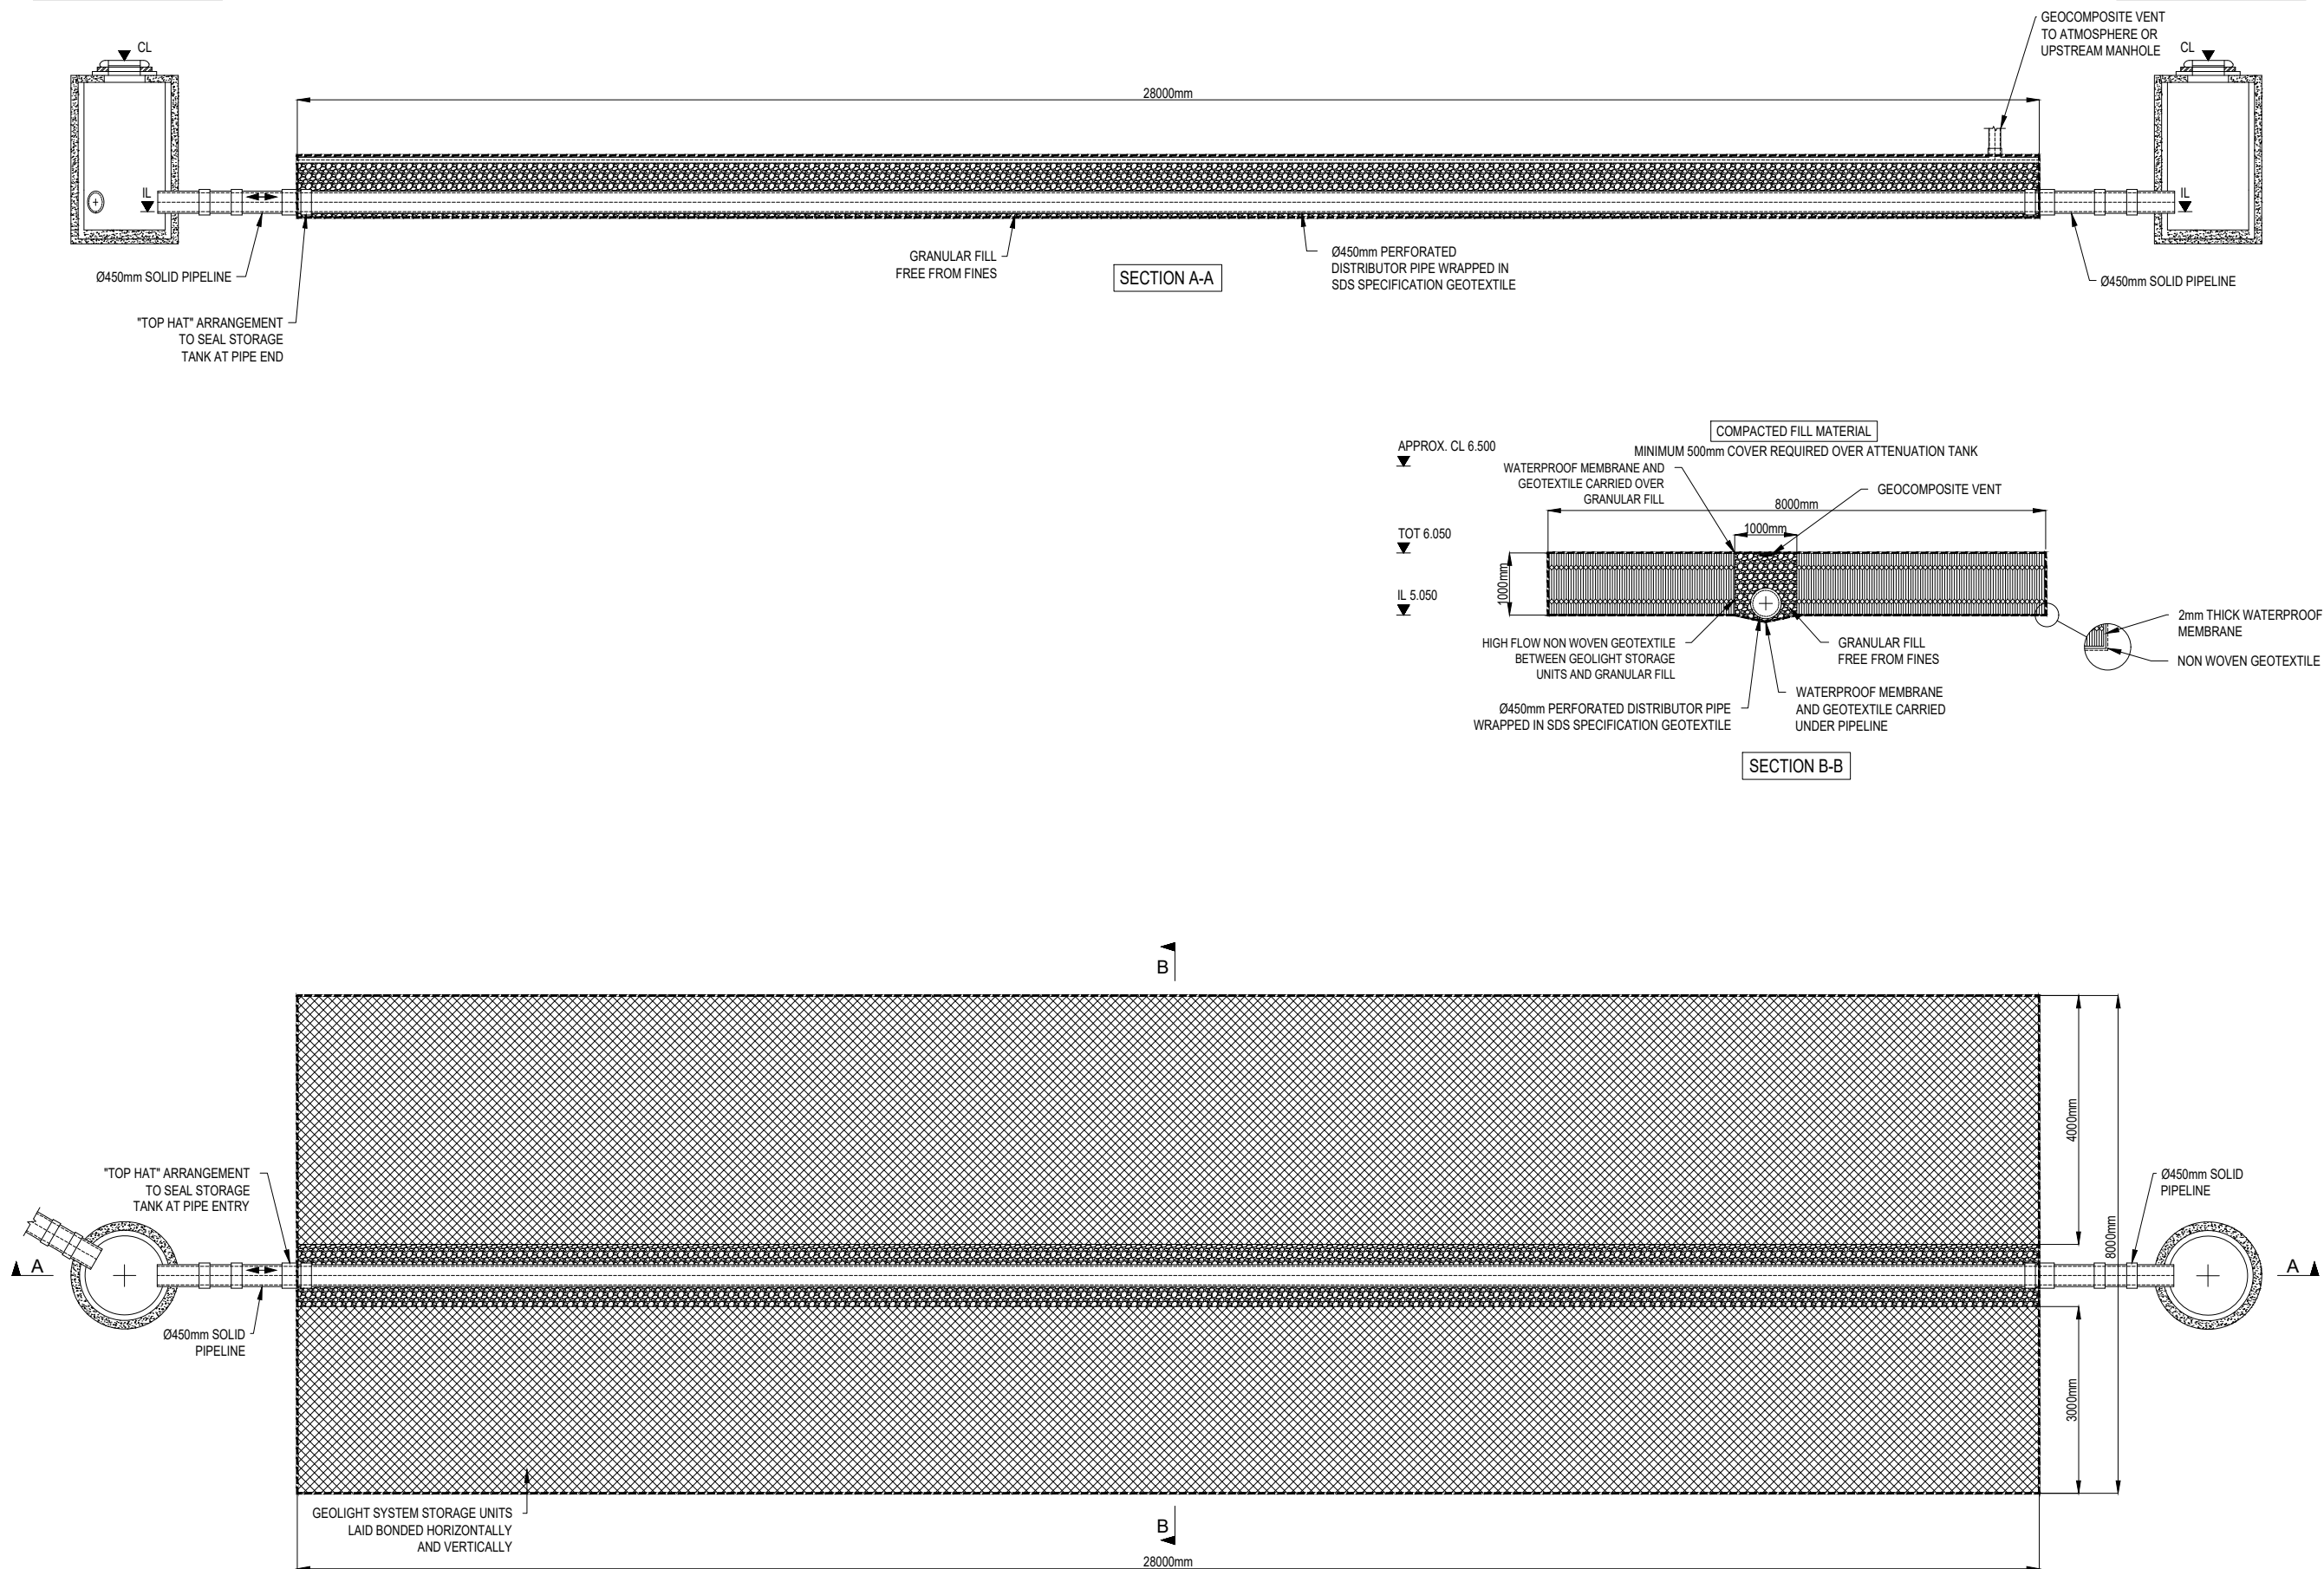

Notes:

This Drawing is to be read in conjunction with all relevant Architect's Engineer's and specialists' drawings and specifications.

Do not scale from this drawing in either paper or digital form. Use written dimensions only.

SDS to leave solid stub only, exiting tank for connection by others.

All external Manholes, Access Points, Junctions & Pipe are shown for guidance only and not part of the SDS program unless otherwise agreed.

D	AMENDED PER REQUEST ISSUED FOR APPROVAL	15.11.19 GM GM
C	LEVELS AMENDED ISSUED FOR APPROVAL	18.07.19 GM GM
B	BALLAST ARRANGEMENT REMOVED ISSUED FOR APPROVAL	27.06.19 GM GM
A	BALLAST ARRANGEMENT AMENDED ISSUED FOR APPROVAL	14.06.19 GM GM
-	ISSUED FOR APPROVAL	11.06.19 GM SP
Rev	Comments	Date
		DRW CHK



Clearwater House
Castlemills
Biddisham
Somerset
BS26 2RE
+44 (0)1934 751303

sdslimited.com

LAND SOUTH OF
BURNDILL ROAD, YAPTON

ODYSSEY

ATTENUATION TANK 1 DETAIL

Scale: NTS Date: 11.06.19

Drawing No: E133119_01_D Rev: D

REFERENCE DRAWINGS:			
Drawing Number	Revision	Drawing Title	Date
18-070/200	J	ENGINEERING LAYOUT	07.11.19
18-070/205	E	SURFACE WATER MANHOLE SCHEDULE SHEET 1 of 2	07.11.19
18-070/206	E	SURFACE WATER MANHOLE SCHEDULE SHEET 2 of 2	07.11.19