


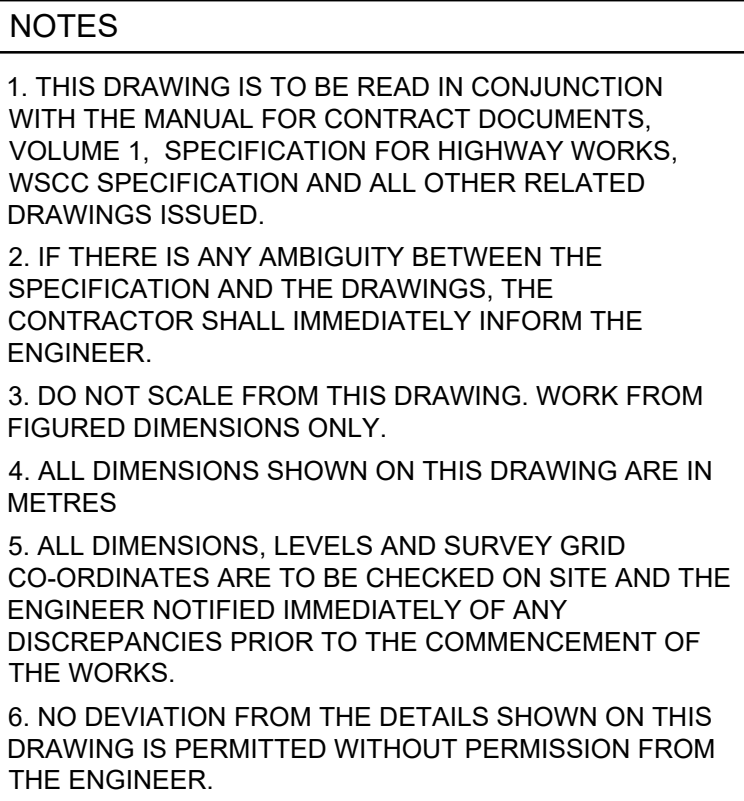

A	STORAGE TANK DETAIL REMOVED. ORIFICE CHAMBER AND DIFFUSER UNIT DETAILS ADDED	JA	SG	LH	12.07.19
Rev	Amendments	Drn	Chk	App	Date



Job Title

LAND SOUTH OF BURDELL ROAD,
YAPTON

Drawing Title

PRIVATE DRAINAGE CONSTRUCTION
DETAILS SHEET 2 OF 2

Client

BOVIS HOMES

Scale NTS @ A1	Date APR 19	Designed SOM	
Drawn SOM	Checked SG	Approved LH	
Job No 18-070	Drawing No 18-070/111		Rev A