
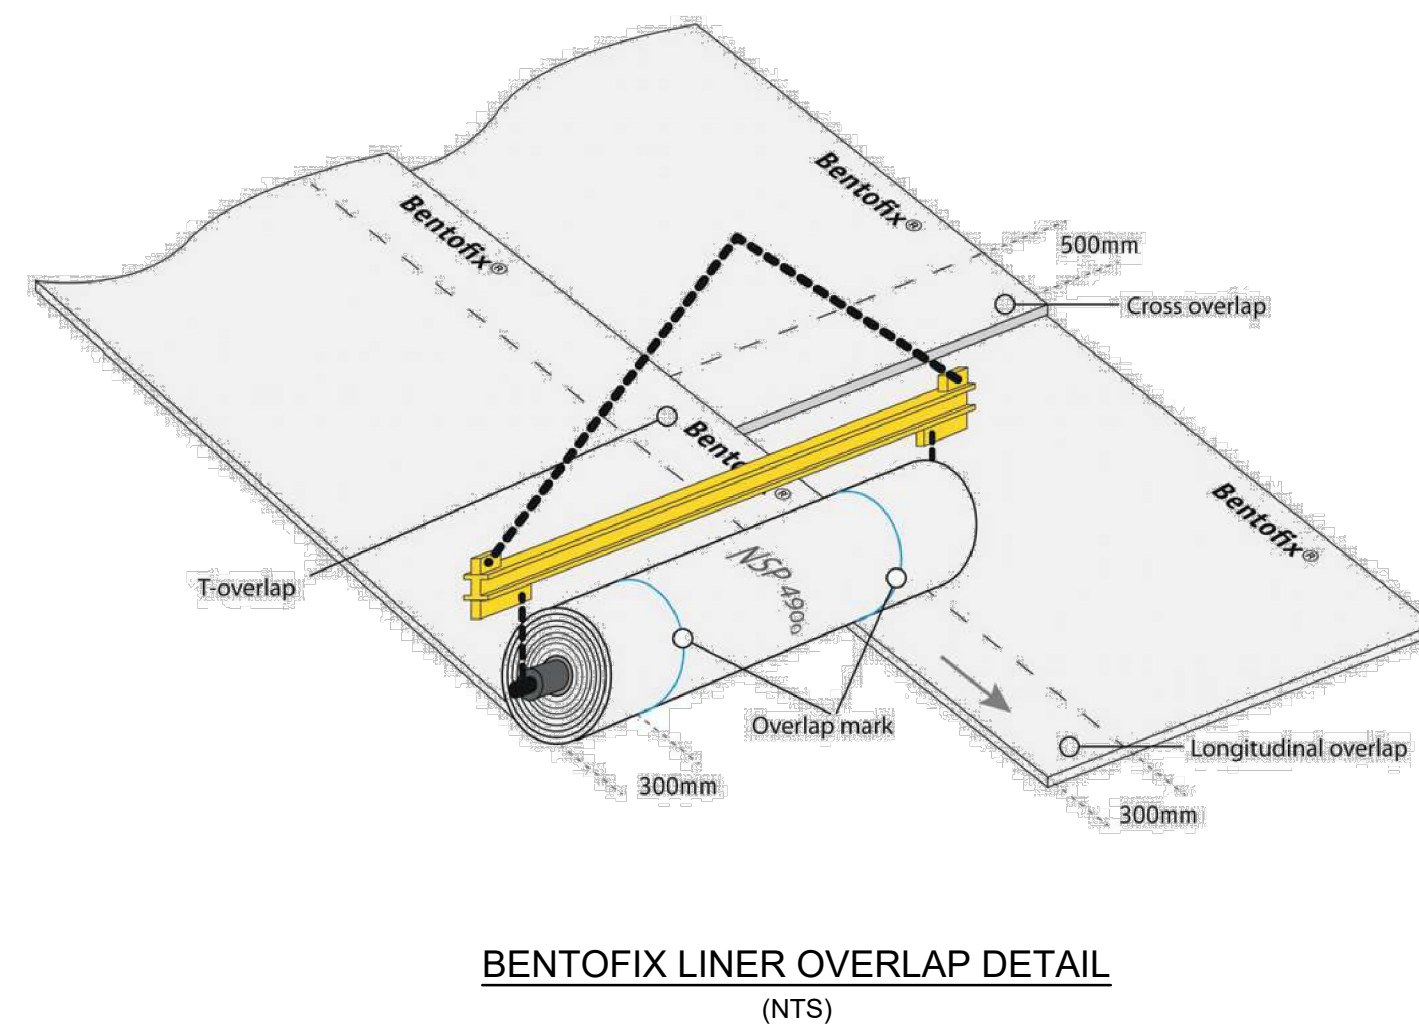
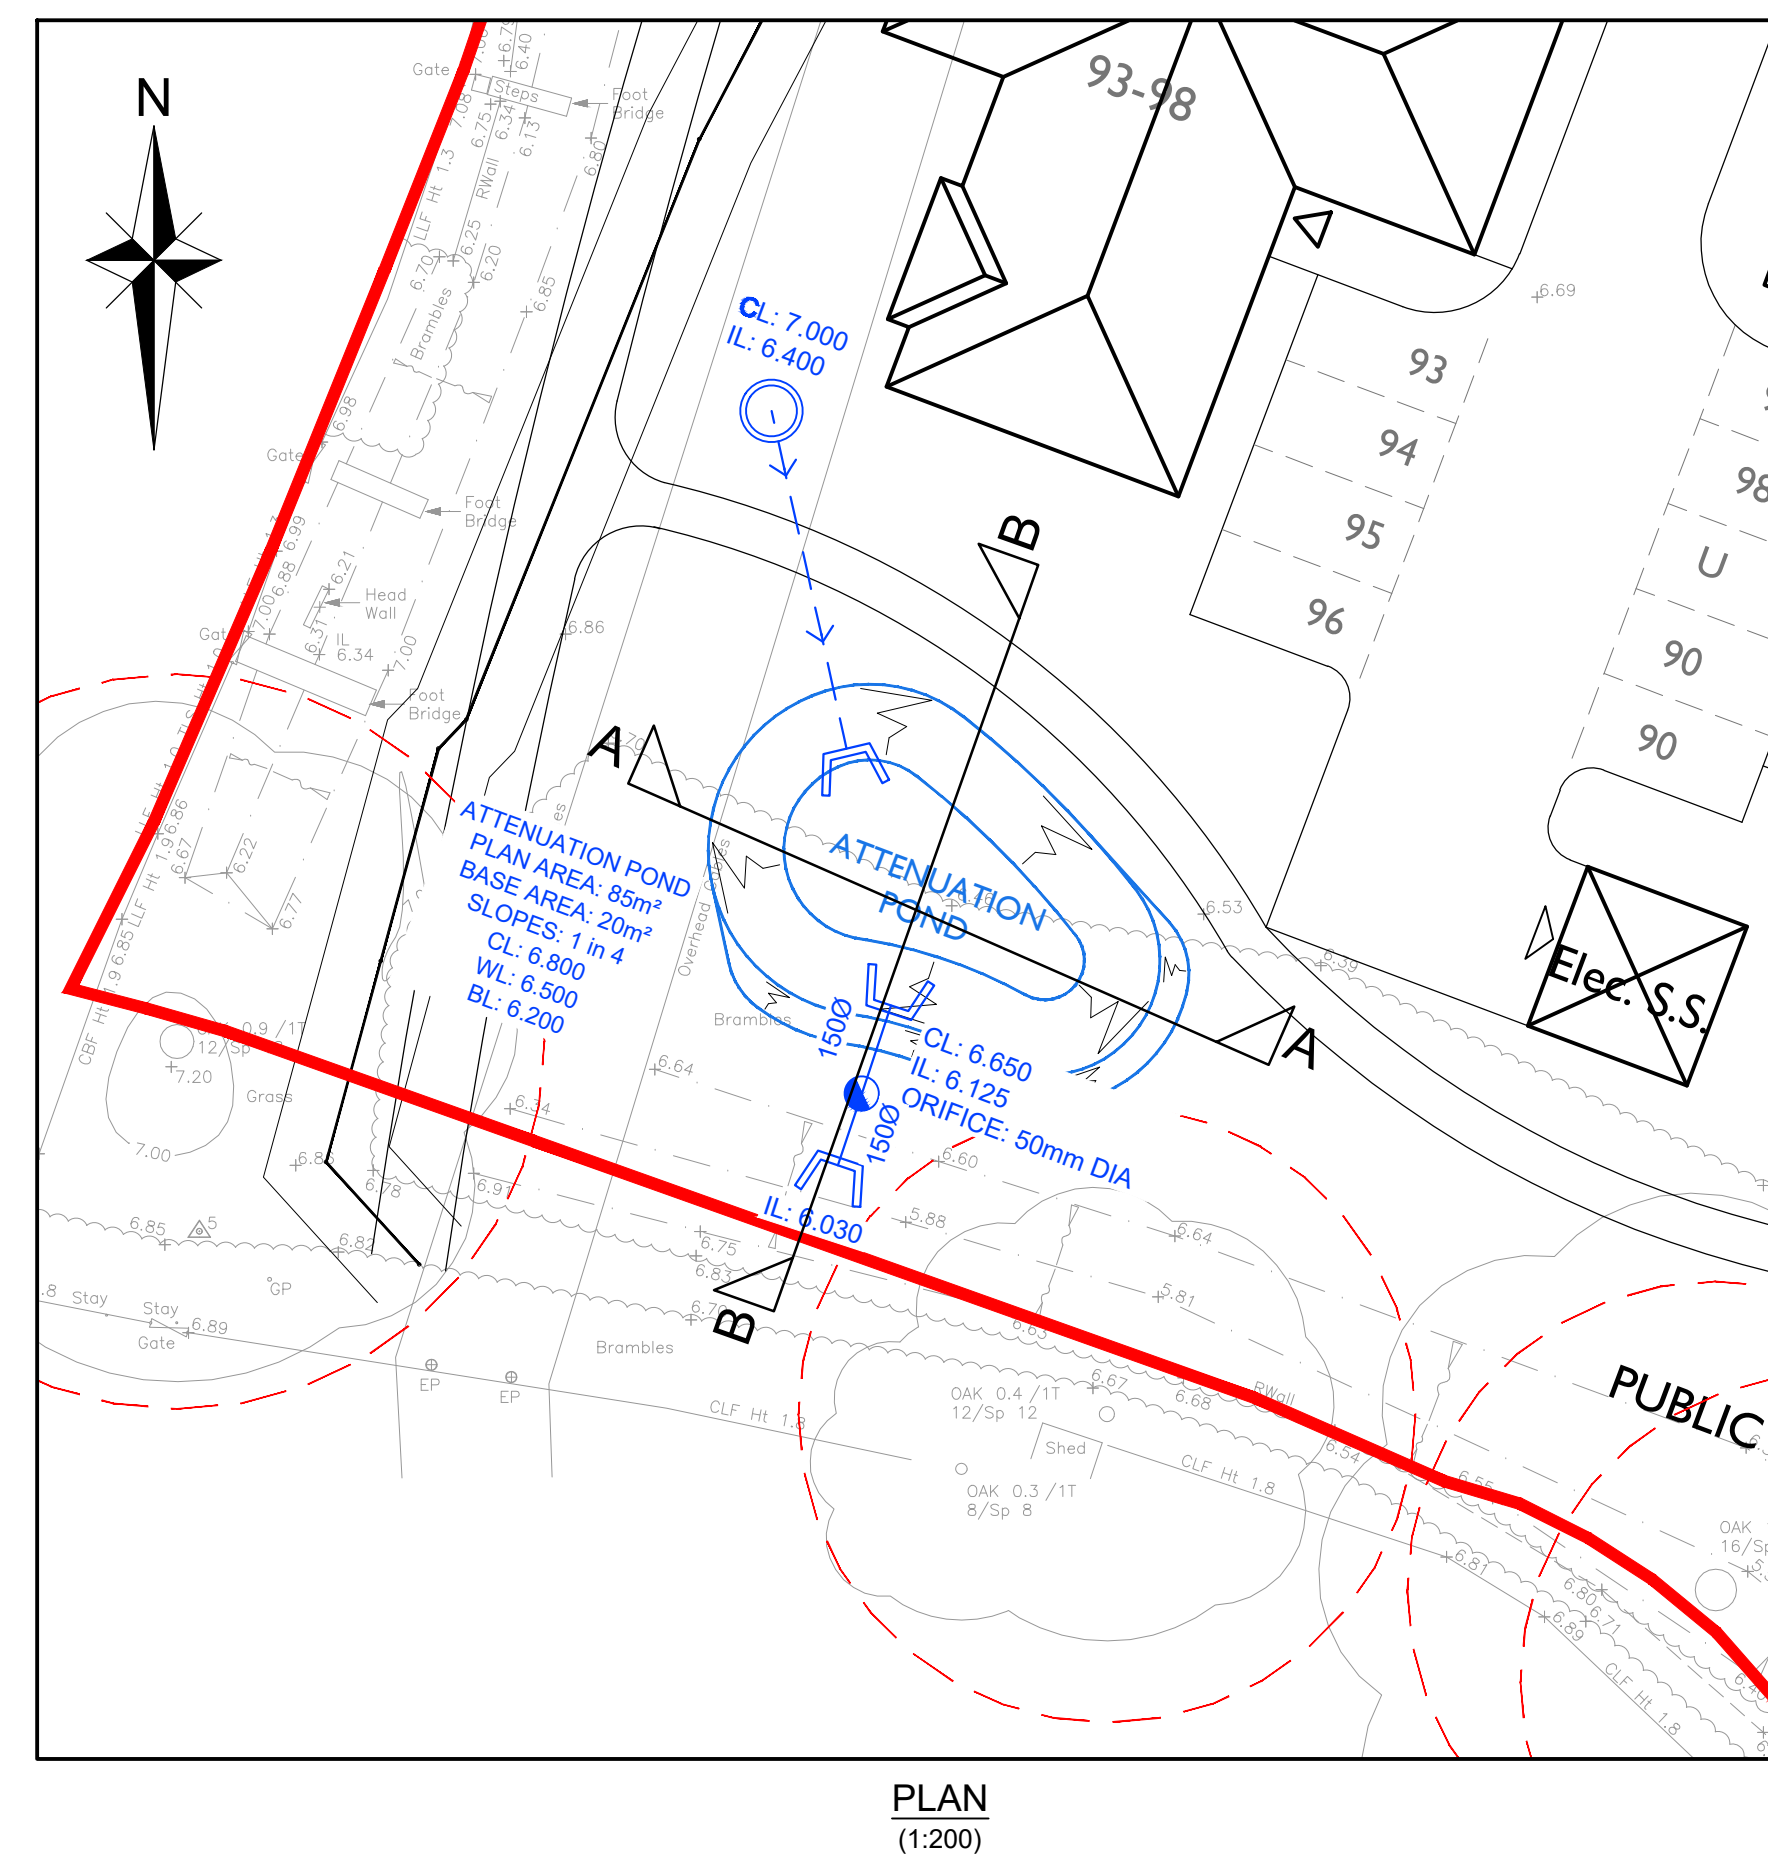


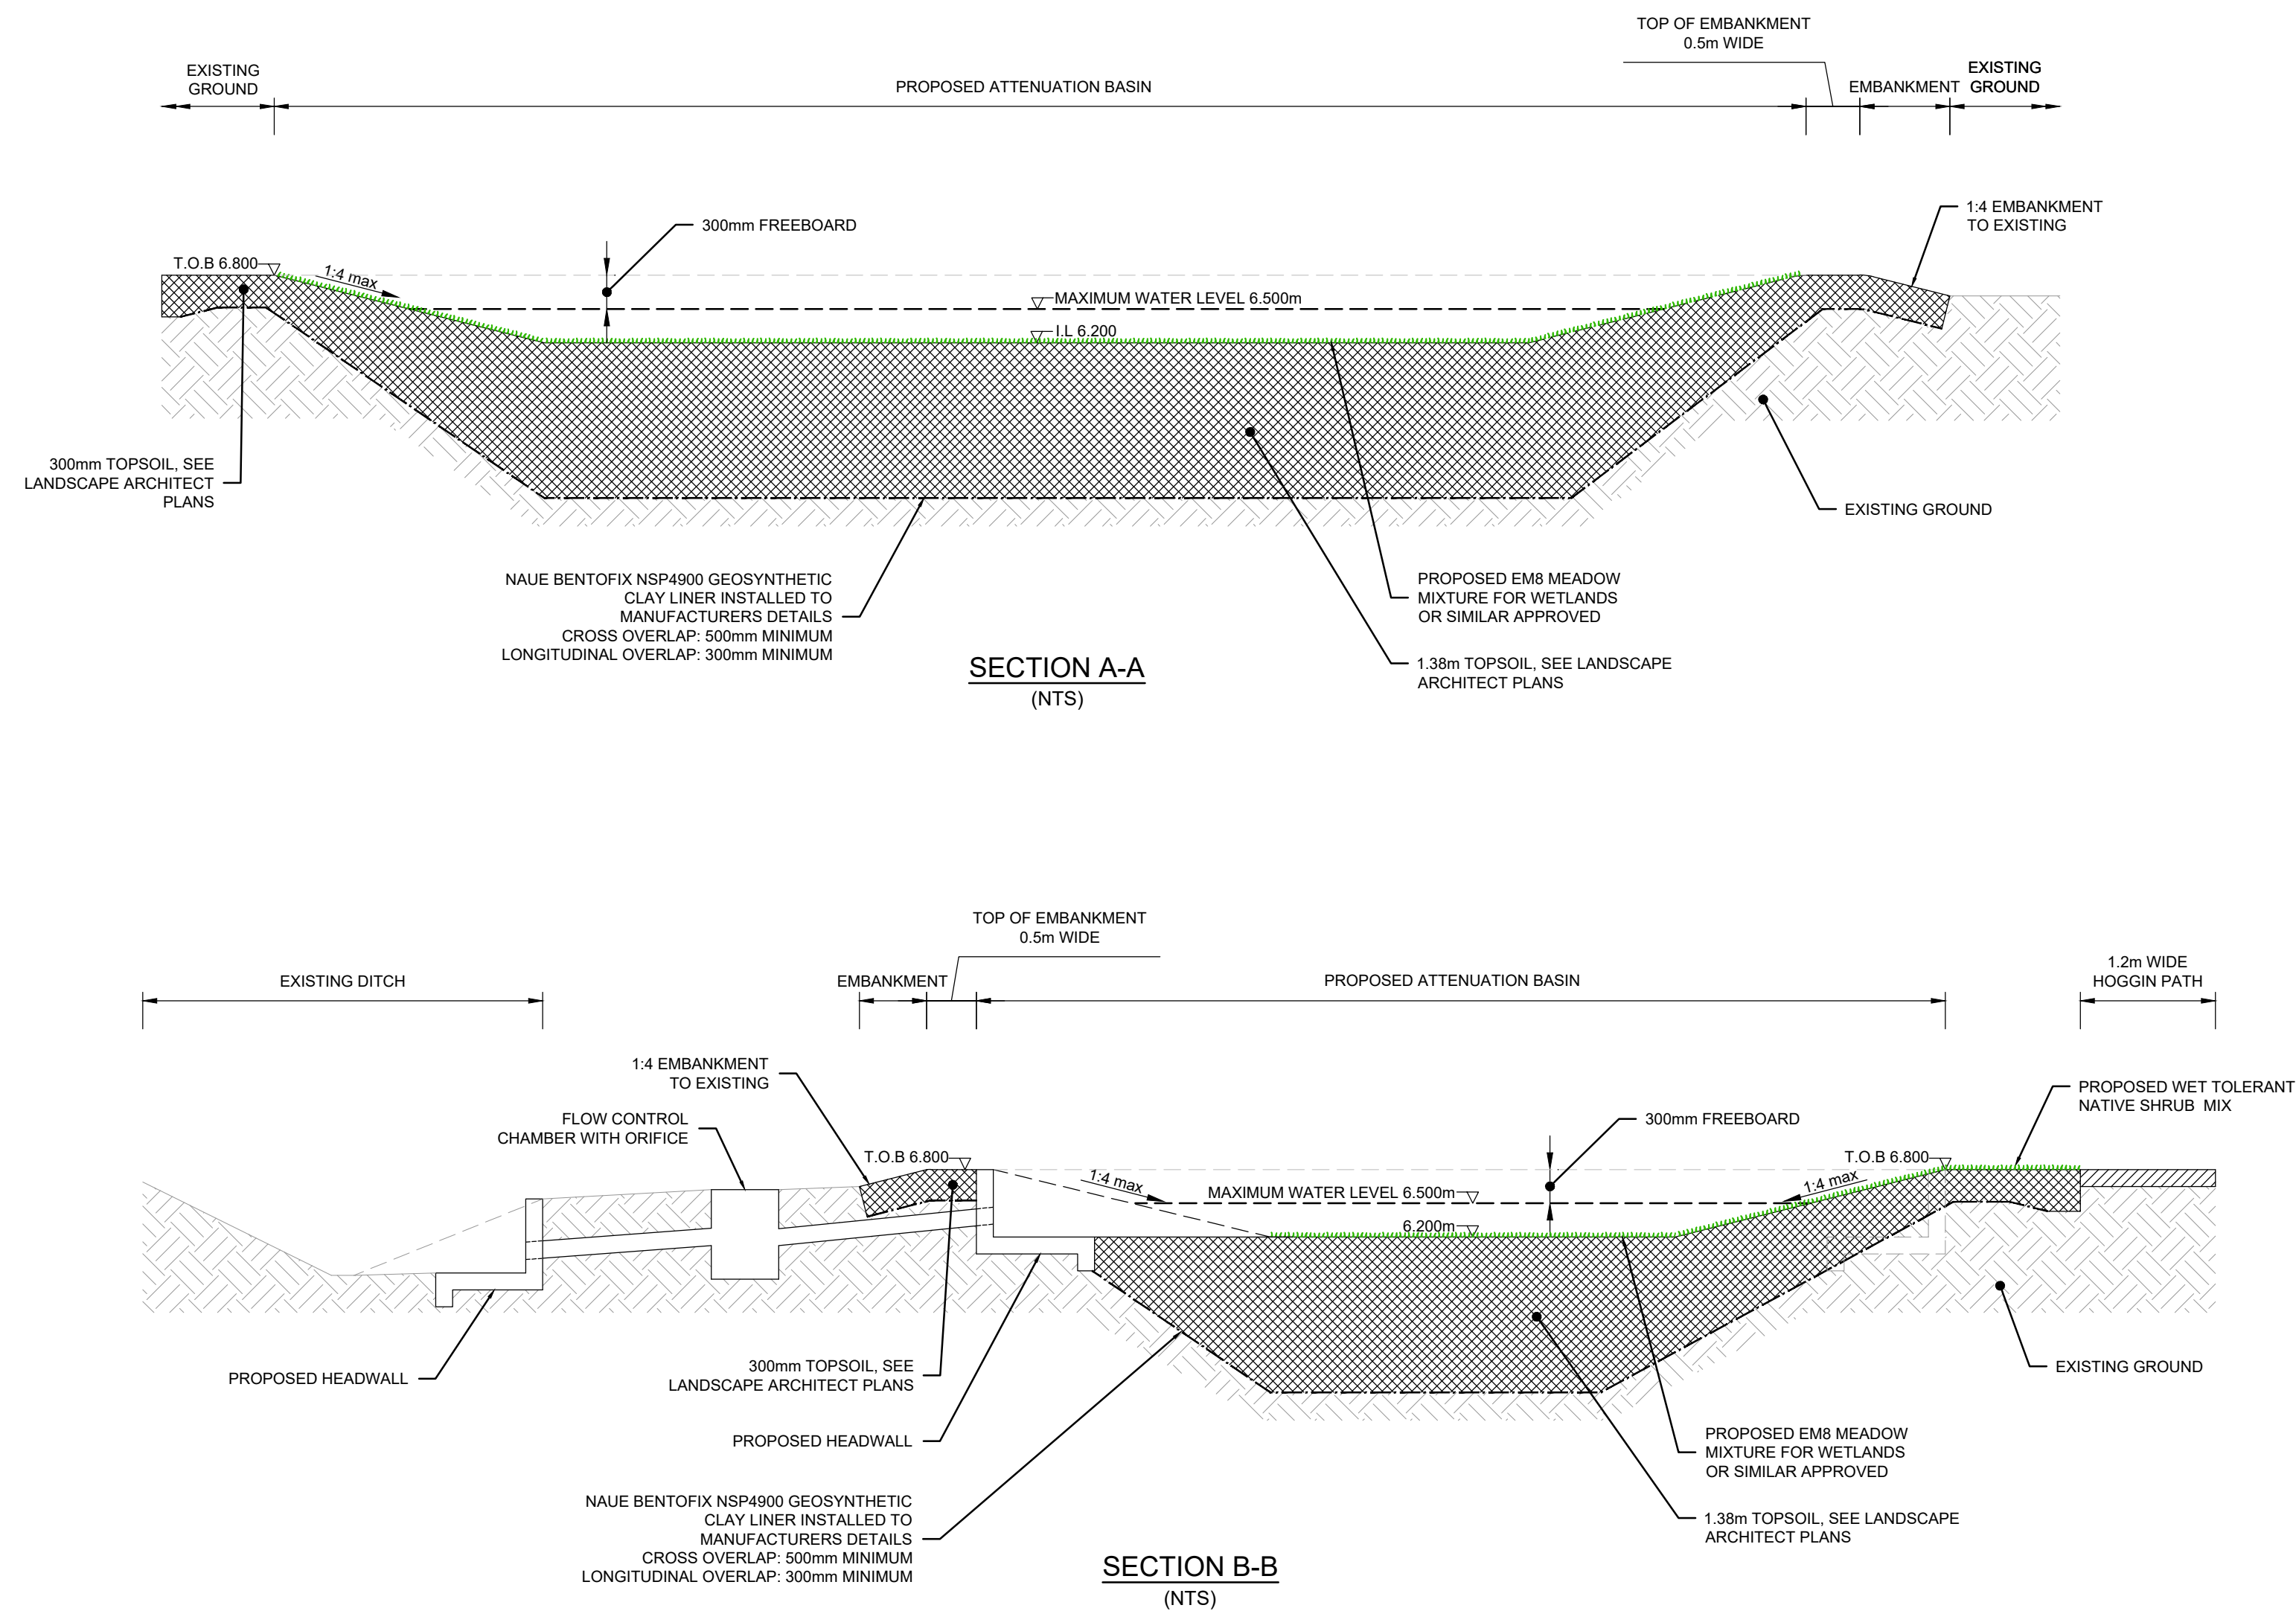

- # NOTES
1. THIS DRAWING IS TO BE READ IN CONJUNCTION WITH ALL OTHER RELATED DRAWINGS ISSUED BY THE ARCHITECT AND ENGINEER, SEEVERS FOR ADOPTION SIXTHSEVENTH EDITION, WEST SUSSEX COUNTY COUNCIL STANDARDS WHICH ARE NOT MEAS STANDARDS.
 2. DO NOT SCALE FROM THIS DRAWING. WORK FROM FIGURED DIMENSIONS ONLY.
 3. ALL DIMENSIONS SHOWN IN METRES UNLESS NOTED OTHERWISE.
 4. ALL DIMENSIONS, LEVELS AND SURVEY GRID CO-ORDINATES ARE TO BE CHECKED ONSITE AND THE ENGINEER NOTIFIED IMMEDIATELY OF ANY DISCREPANCIES PRIOR TO THE COMMENCEMENT OF THE WORK.
 5. NO PART OF THIS DRAWING IS TO BE REPRODUCED OR LENTING IS PERMITTED WITHOUT PERMISSION FROM THE ENGINEER.
 6. THIS DRAWING IS BASED ON THE PLANNING LAUNDRY PROVIDED BY URBAN PLAN DESIGN. DRAWING REFERENCE PL-01/18-1065-005-E.
 7. THE TOPOGRAPHICAL SURVEY HAS BEEN PROVIDED BY DIGITAL TERRAIN SURVEY DESIGN. DRAWING REFERENCE DT-01/18-1065-005-E. DATED: APR 14 AS SUCH ODYSSEY DOES NOT TAKE RESPONSIBILITY FOR THE ACCURACY OF THIS INFORMATION.
 8. FOR PROPOSED DRAINAGE LAUNDRY, REFER TO ODYSSEY DRAWING 18-070/01/3.

LEGEND

- | | |
|---|------------------------------------|
|  | DEVELOPMENT BOUNDARY |
|  | SURFACE WATER SEWER AND MANHOLE |
|  | SURFACE WATER FLOW CONTROL MANHOLE |
|  | PROPOSED HEADWALL |
| | TREE ROOT PROTECTION ZONE |

D	DETAILS AMENDED TO SUIT NEW OUTFALL LOCATION	JA	SG	RS	02.09.19
C	TOPSOIL DEPTH ADJUSTED TO SUIT UPDATED BUOYANCY CALCULATIONS	JA	SG	LH	12.07.19
B	TOPSOIL DEPTH ADJUSTED TO SUIT BUOYANCY CALCULATIONS	JA	SG	LH	03.07.19
A	OVERLAP DETAILS ADDED	JA	SG	LH	20.06.19
Rev	Amendments	Drn	Chk	App	Date



Job Title

LAND SOUTH OF BURDELL ROAD,
YAPTON

Drawing Title

ATTENUATION POND DETAILS

Client **BOVIS HOMES**

Scale AS SHOWN @ A1	Date JUNE 19	Designed JA
Drawn JA	Checked LH	Approved LH
Job No 18-070	Drawing No 18-070/114	Rev D