

JJR DESIGNS Limited



Figured dimensions only are to be used. All dimensions to be checked on site. Differences between drawings and between drawings and specification or bills of quantities to be reported to JJR Designs Ltd

© This drawing is prepared for the application for:

1. Planning permission
2. Building Regulation Permission

on behalf of the applicant named below and for no other purpose.
The copyright of the drawing and designs remains JJR Designs Ltd.
All copies are only for information about the application, they may not be used for any other purpose without the express written permission of JJR Designs Ltd.

Revisions:

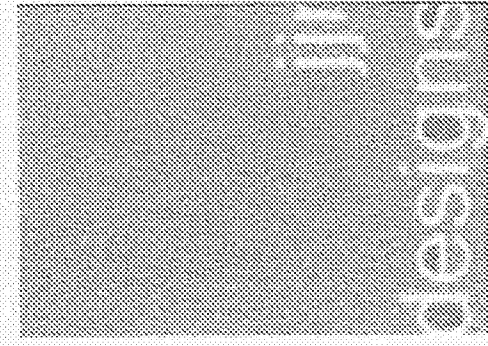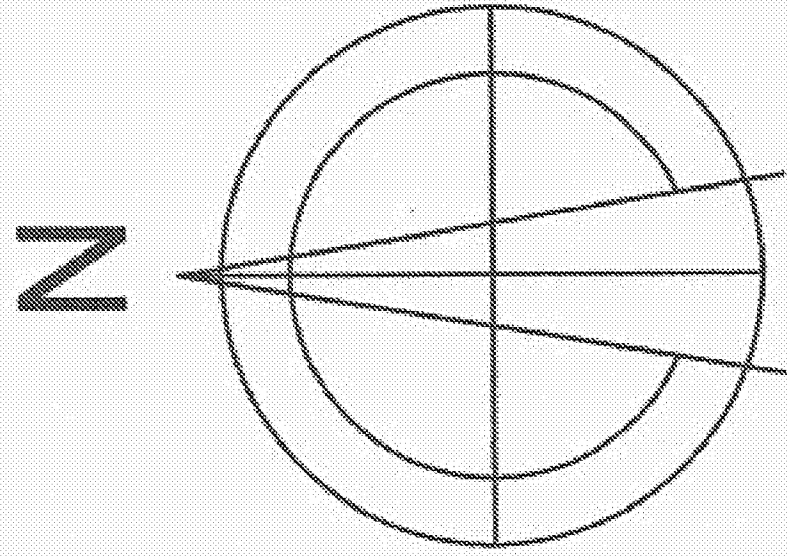

Suite 2b,
Church House,
94 Felpham Road
Felpham
West Sussex,
PO22 7PG
TEL: 01243 822081

Architectural
Services
Planning
Building Regs
On Site Supervision
Landscape Design

e-mail: info@jjrdesigns.com

Client:
MR P. BENNETT

Project:
MAGGIE'S MEADOW, FLANSHAM
PO22 8NS

Drawing Title:
LOCATION PLAN

Issue status:
☐ Outline proposals
☐ Tender drawing
☐ Production information
☐ Detail design
☐ Scheme design
☐ Contract drawing


Scale:	Drawn:	Checked:	Approved:	Date:
1:1250	I. Bruma	R. Stefonski		02.05.2018
Job No:	1340	Drawing No:	100	Revision:



LOCATION PLAN, Sc. 1:1250

This is the plan referred to as Document 1
in the Statutory Declaration of Paul William Bennett

1:1250

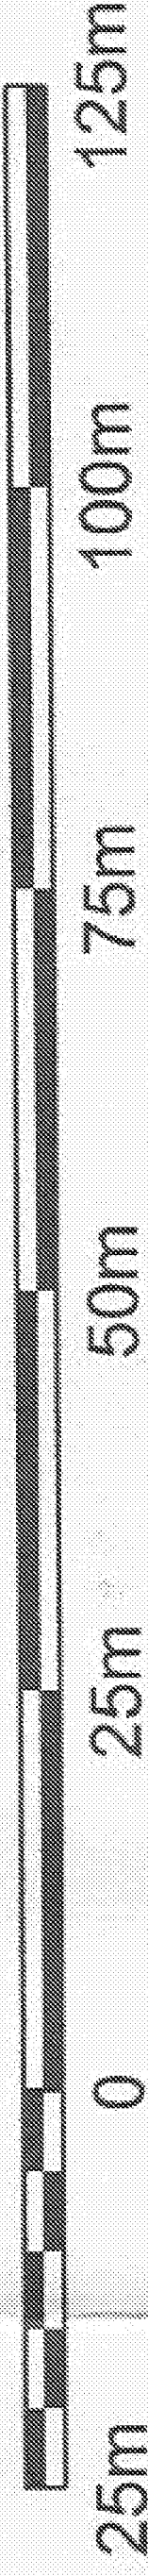

DATE FOR
CATHS