


the contractor should check all dimensions on site
no dimensions are to be scaled from this drawing
it is the contractors responsibility to ensure that all
works are in compliance with the building regulations

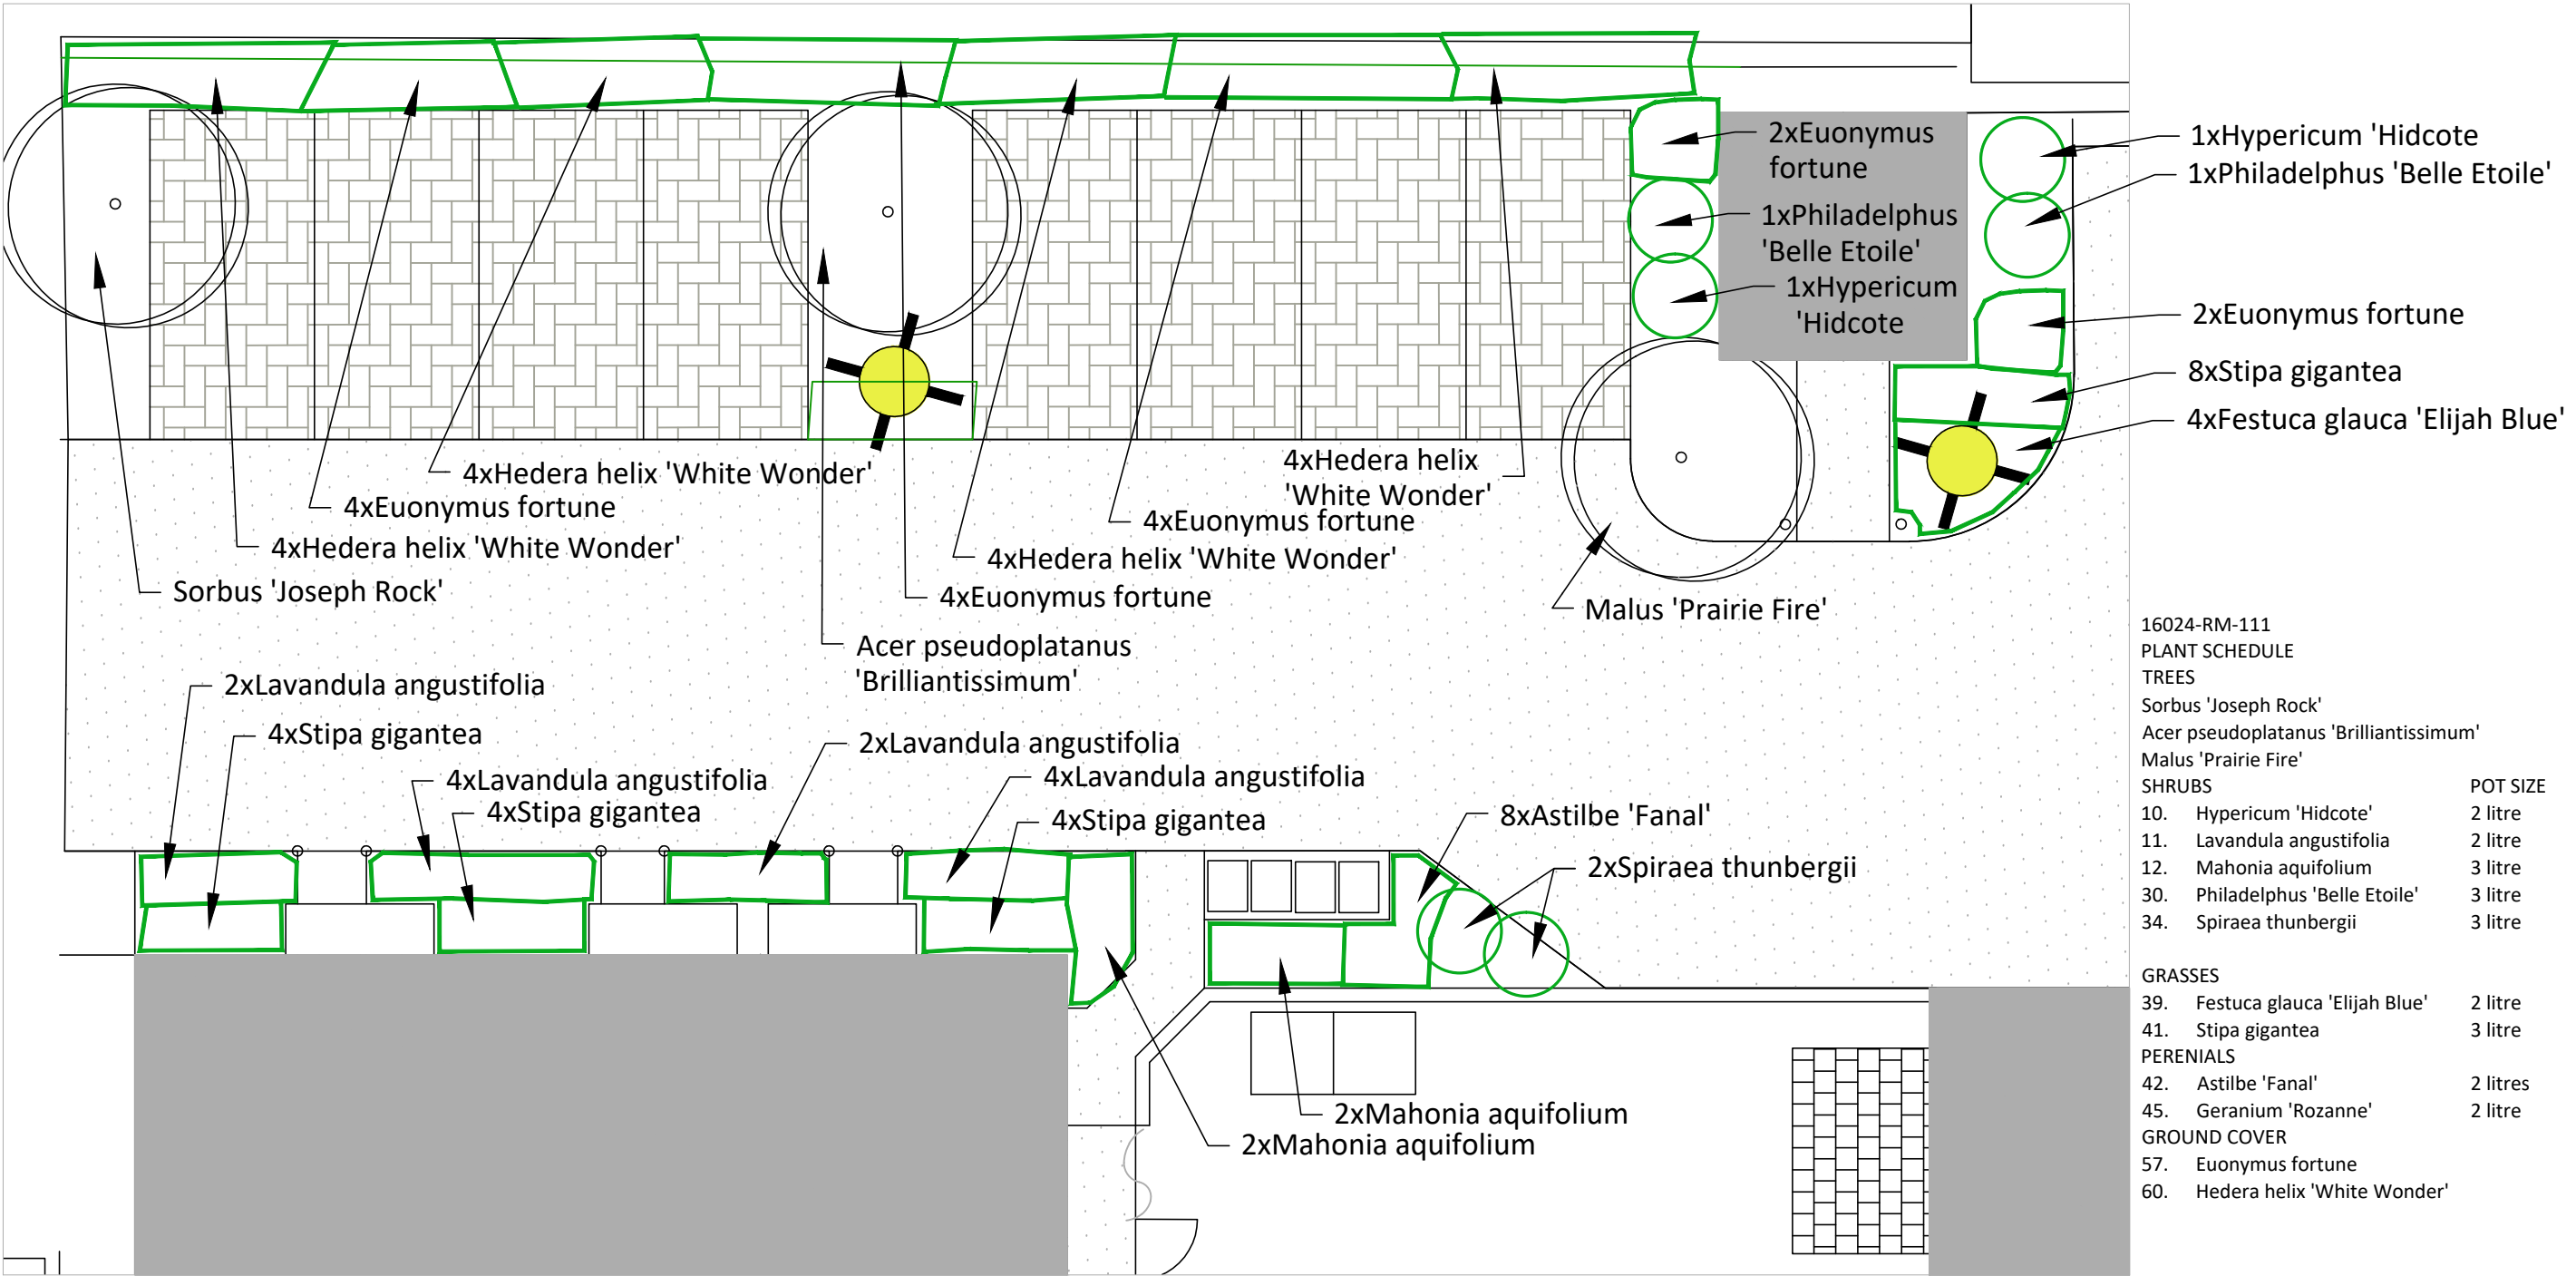

16024-RM-111			
PLANT SCHEDULE			
TREES			
Sorbus 'Joseph Rock'			
Acer pseudoplatanus 'Brilliantissimum'			
Malus 'Prairie Fire'			
SHRUBS			
		POT SIZE	NI
10.	Hypericum 'Hidcote'	2 litre	2
11.	Lavandula angustifolia	2 litre	12
12.	Mahonia aquifolium	3 litre	4
30.	Philadelphus 'Belle Etoile'	3 litre	3
34.	Spiraea thunbergii	3 litre	2
GRASSES			
39.	Festuca glauca 'Elijah Blue'	2 litre	16
41.	Stipa gigantea	3 litre	20
PERENIALS			
42.	Astilbe 'Fanal'	2 litres	8
45.	Geranium 'Rozanne'	2 litre	4
GROUND COVER			
57.	Euonymus fortune		20
60.	Hedera helix 'White Wonder'		

crescent designs

architecture

columbia house, columbia drive
worthing, west sussex, bn13 3hd
we.r@crescent-designs.co.uk
tel uk 0845 009 2223 fax 01903 691204

client

PLOT LIFE SPV3 LTD

project

KINGS CLOSE, YAPTON

drawing

PLANTING PLAN
SHEET 1

drawing no.

16024-RM-111

revision

drawn

CD

scale

1:100 @A3

date

JAN 18