
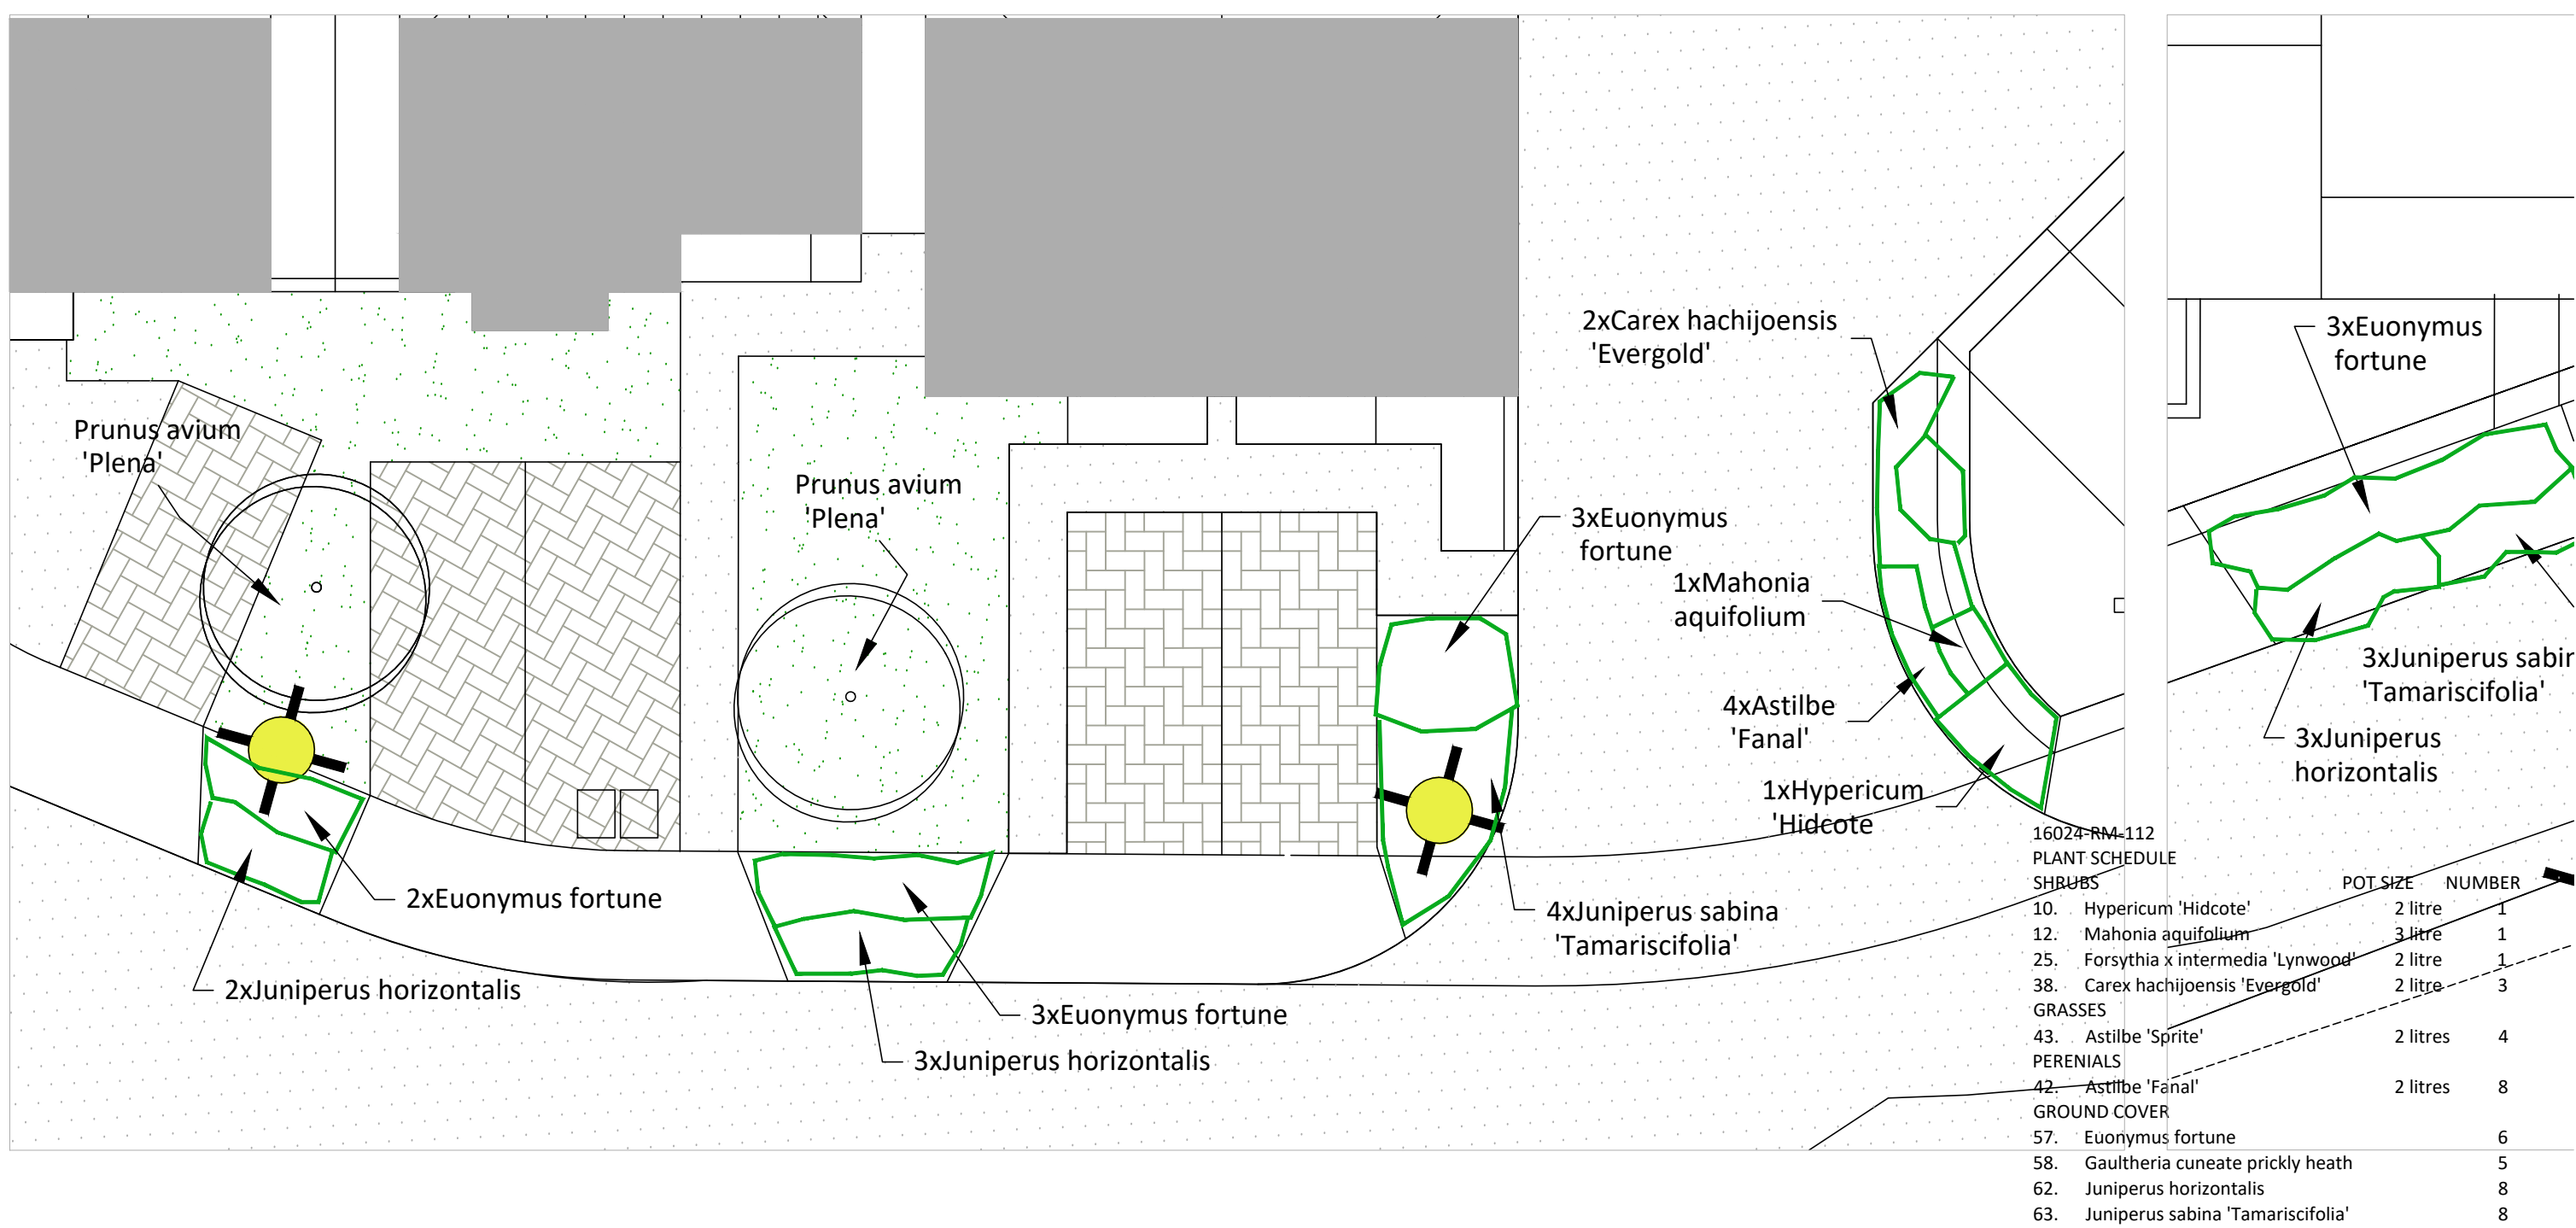


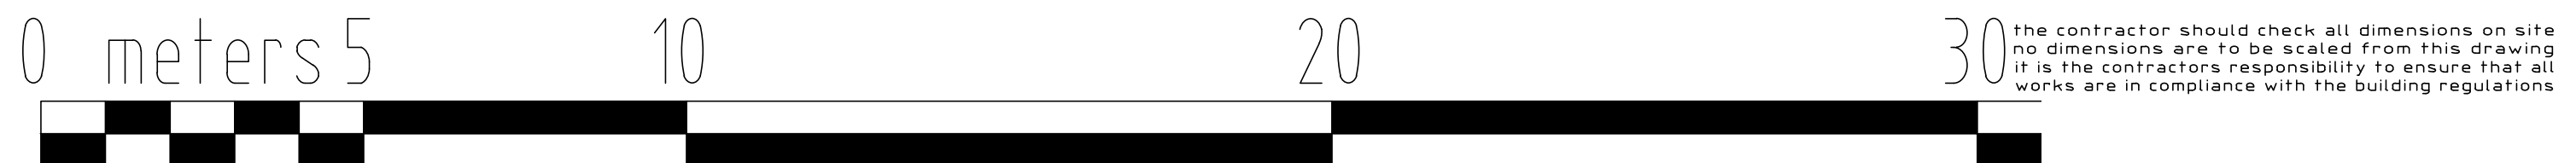

crescent designs

architecture

columbia house, columbia drive
worthing, west sussex, bn13 3hd
we.n@crescent-designs.co.uk
tel uk 0845 009 2223 fax 01903 691204

client

PLOT LIFE SPV3 LTD

project

KINGS CLOSE, YAPTON

drawing

PLANTING PLAN
SHEET 2

drawing no.

16024-RM-112

drawn

CD

scale

1:100 @A3

date

JAN 18