


0 meters5102030

the contractor should check all dimensions on site
no dimensions are to be scaled from this drawing
it is the contractors responsibility to ensure that all
works are in compliance with the building regulations

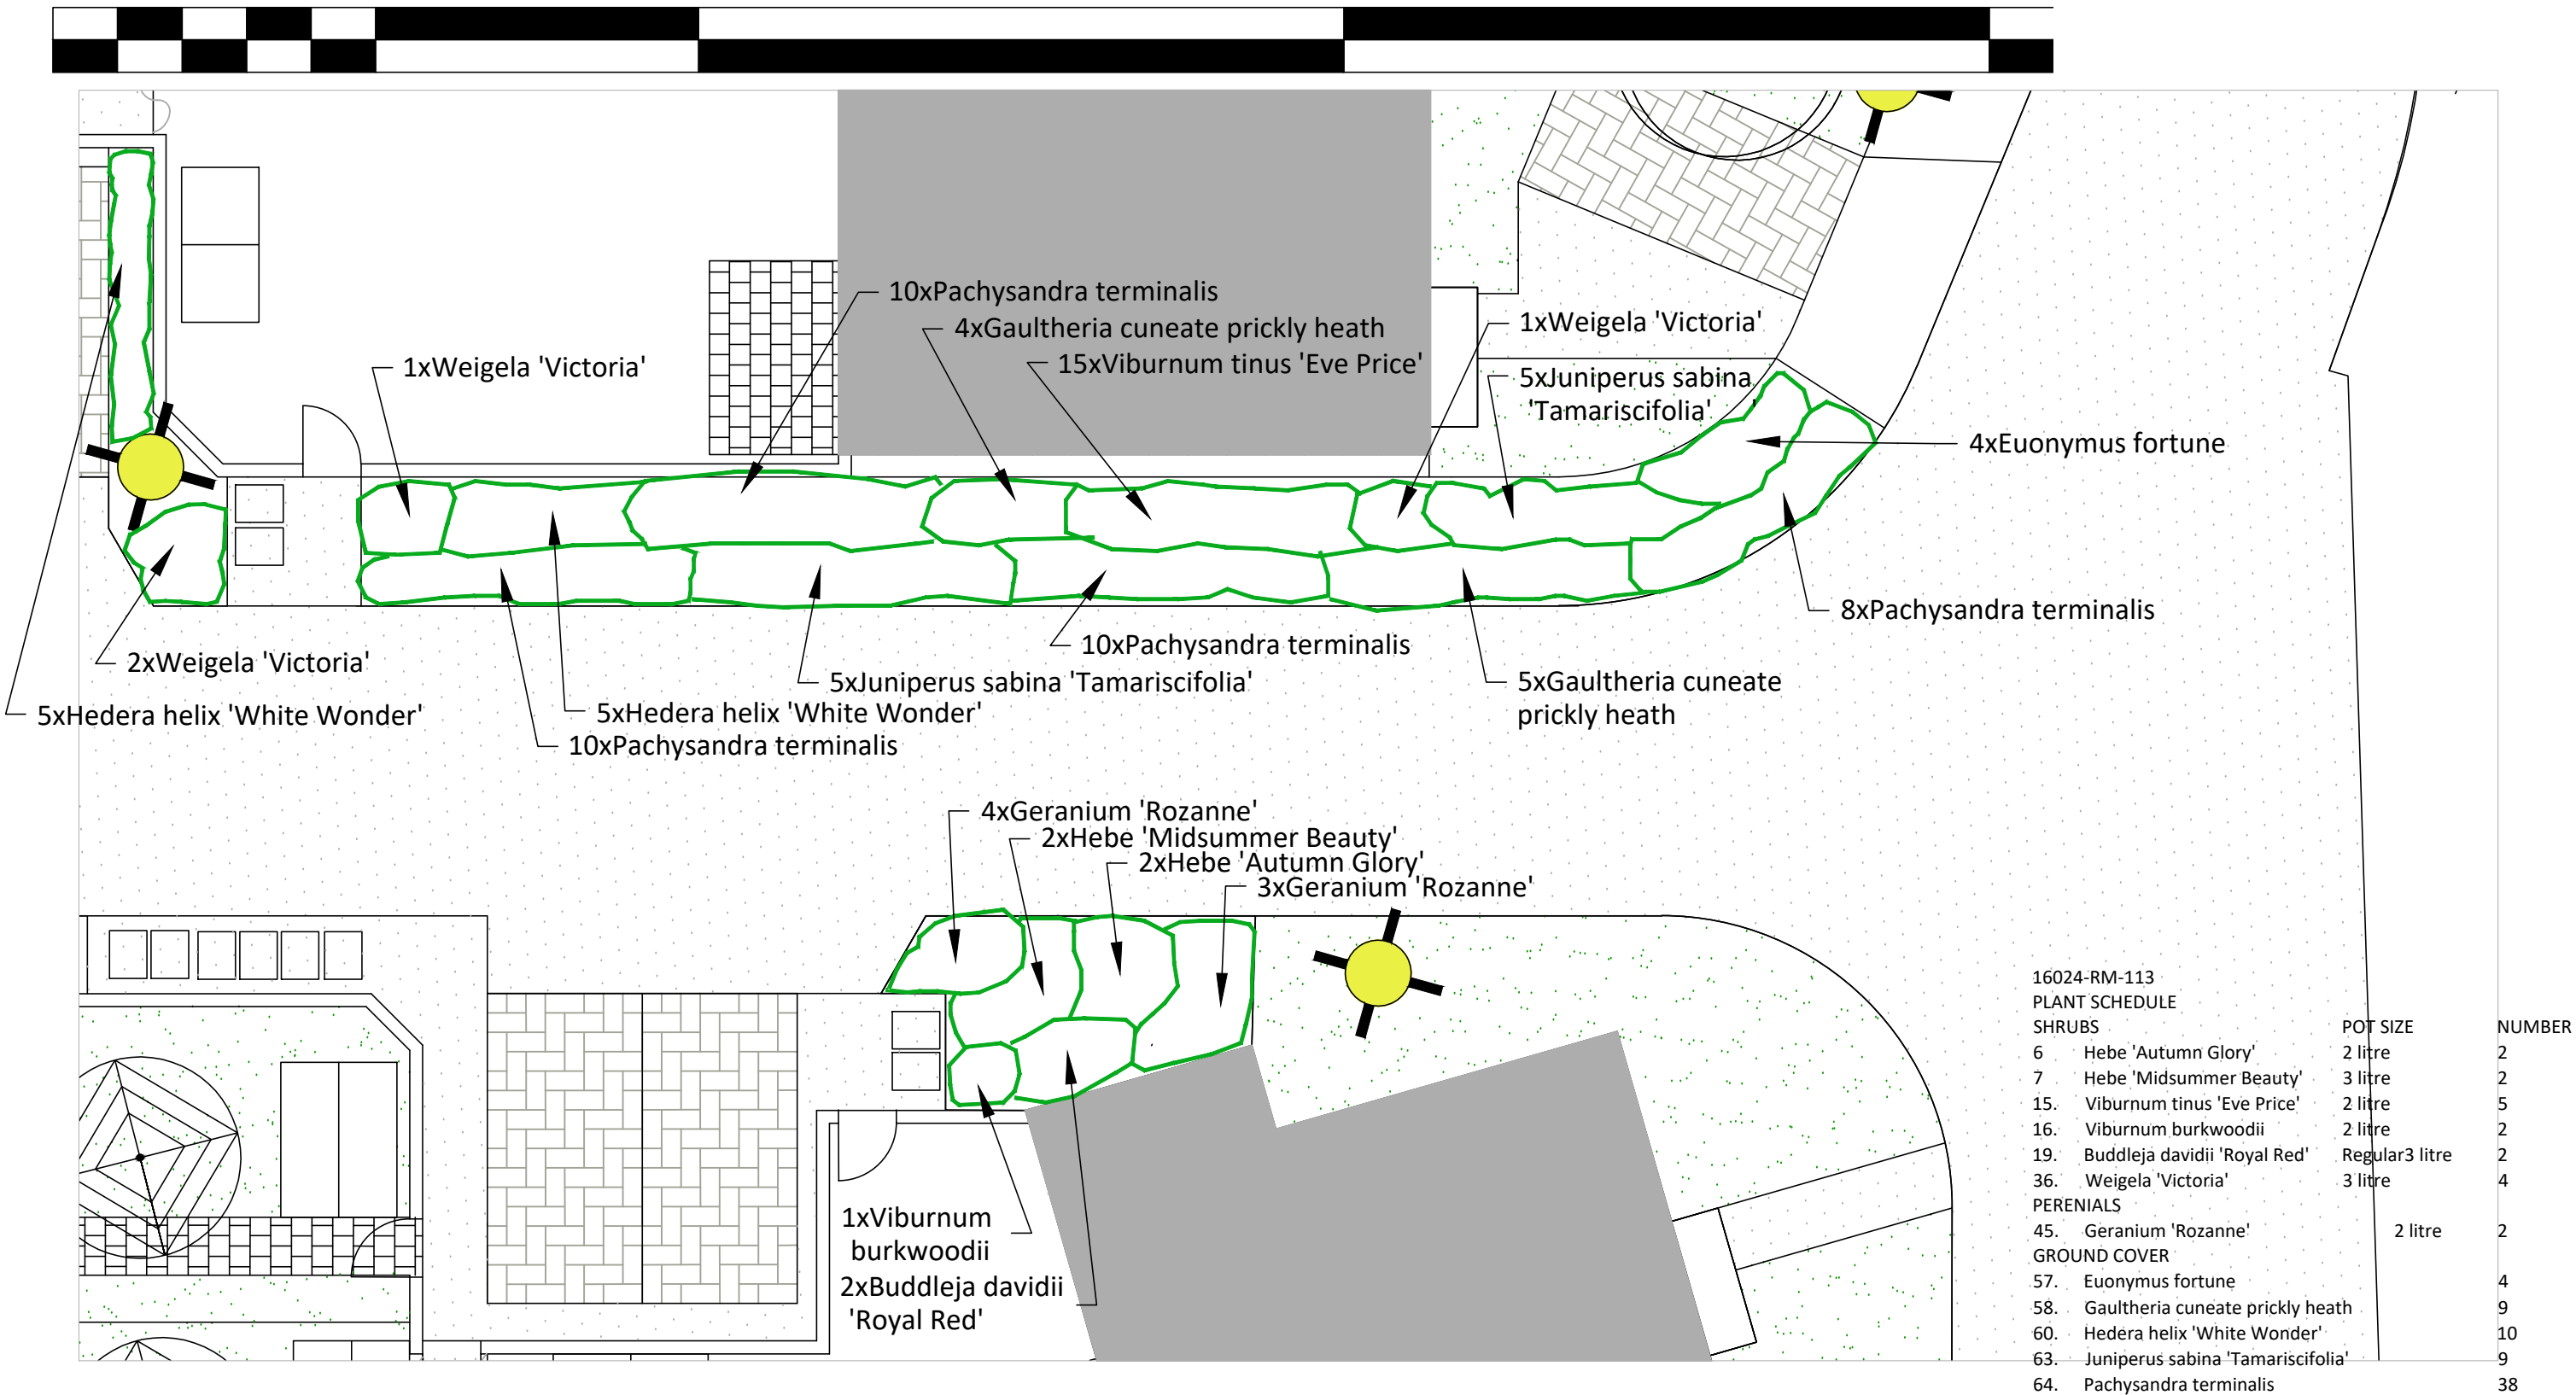

crescent designs

architecture

columbia house, columbia drive
worthing, west sussex, bn13 3hd
we.n@crescent-designs.co.uk
tel uk 0845 009 2223 fax 01903 691204

client

PLOT LIFE SPV3 LTD

project

KINGS CLOSE, YAPTON

drawing

PLANTING PLAN
SHEET 3

drawing no.

16024-RM-113

revision

drawn

CD

scale

1:100 @A3

date

JAN 18