


0 meters 5 10 20 30

the contractor should check all dimensions on site
no dimensions are to be scaled from this drawing
it is the contractors responsibility to ensure that all
works are in compliance with the building regulations

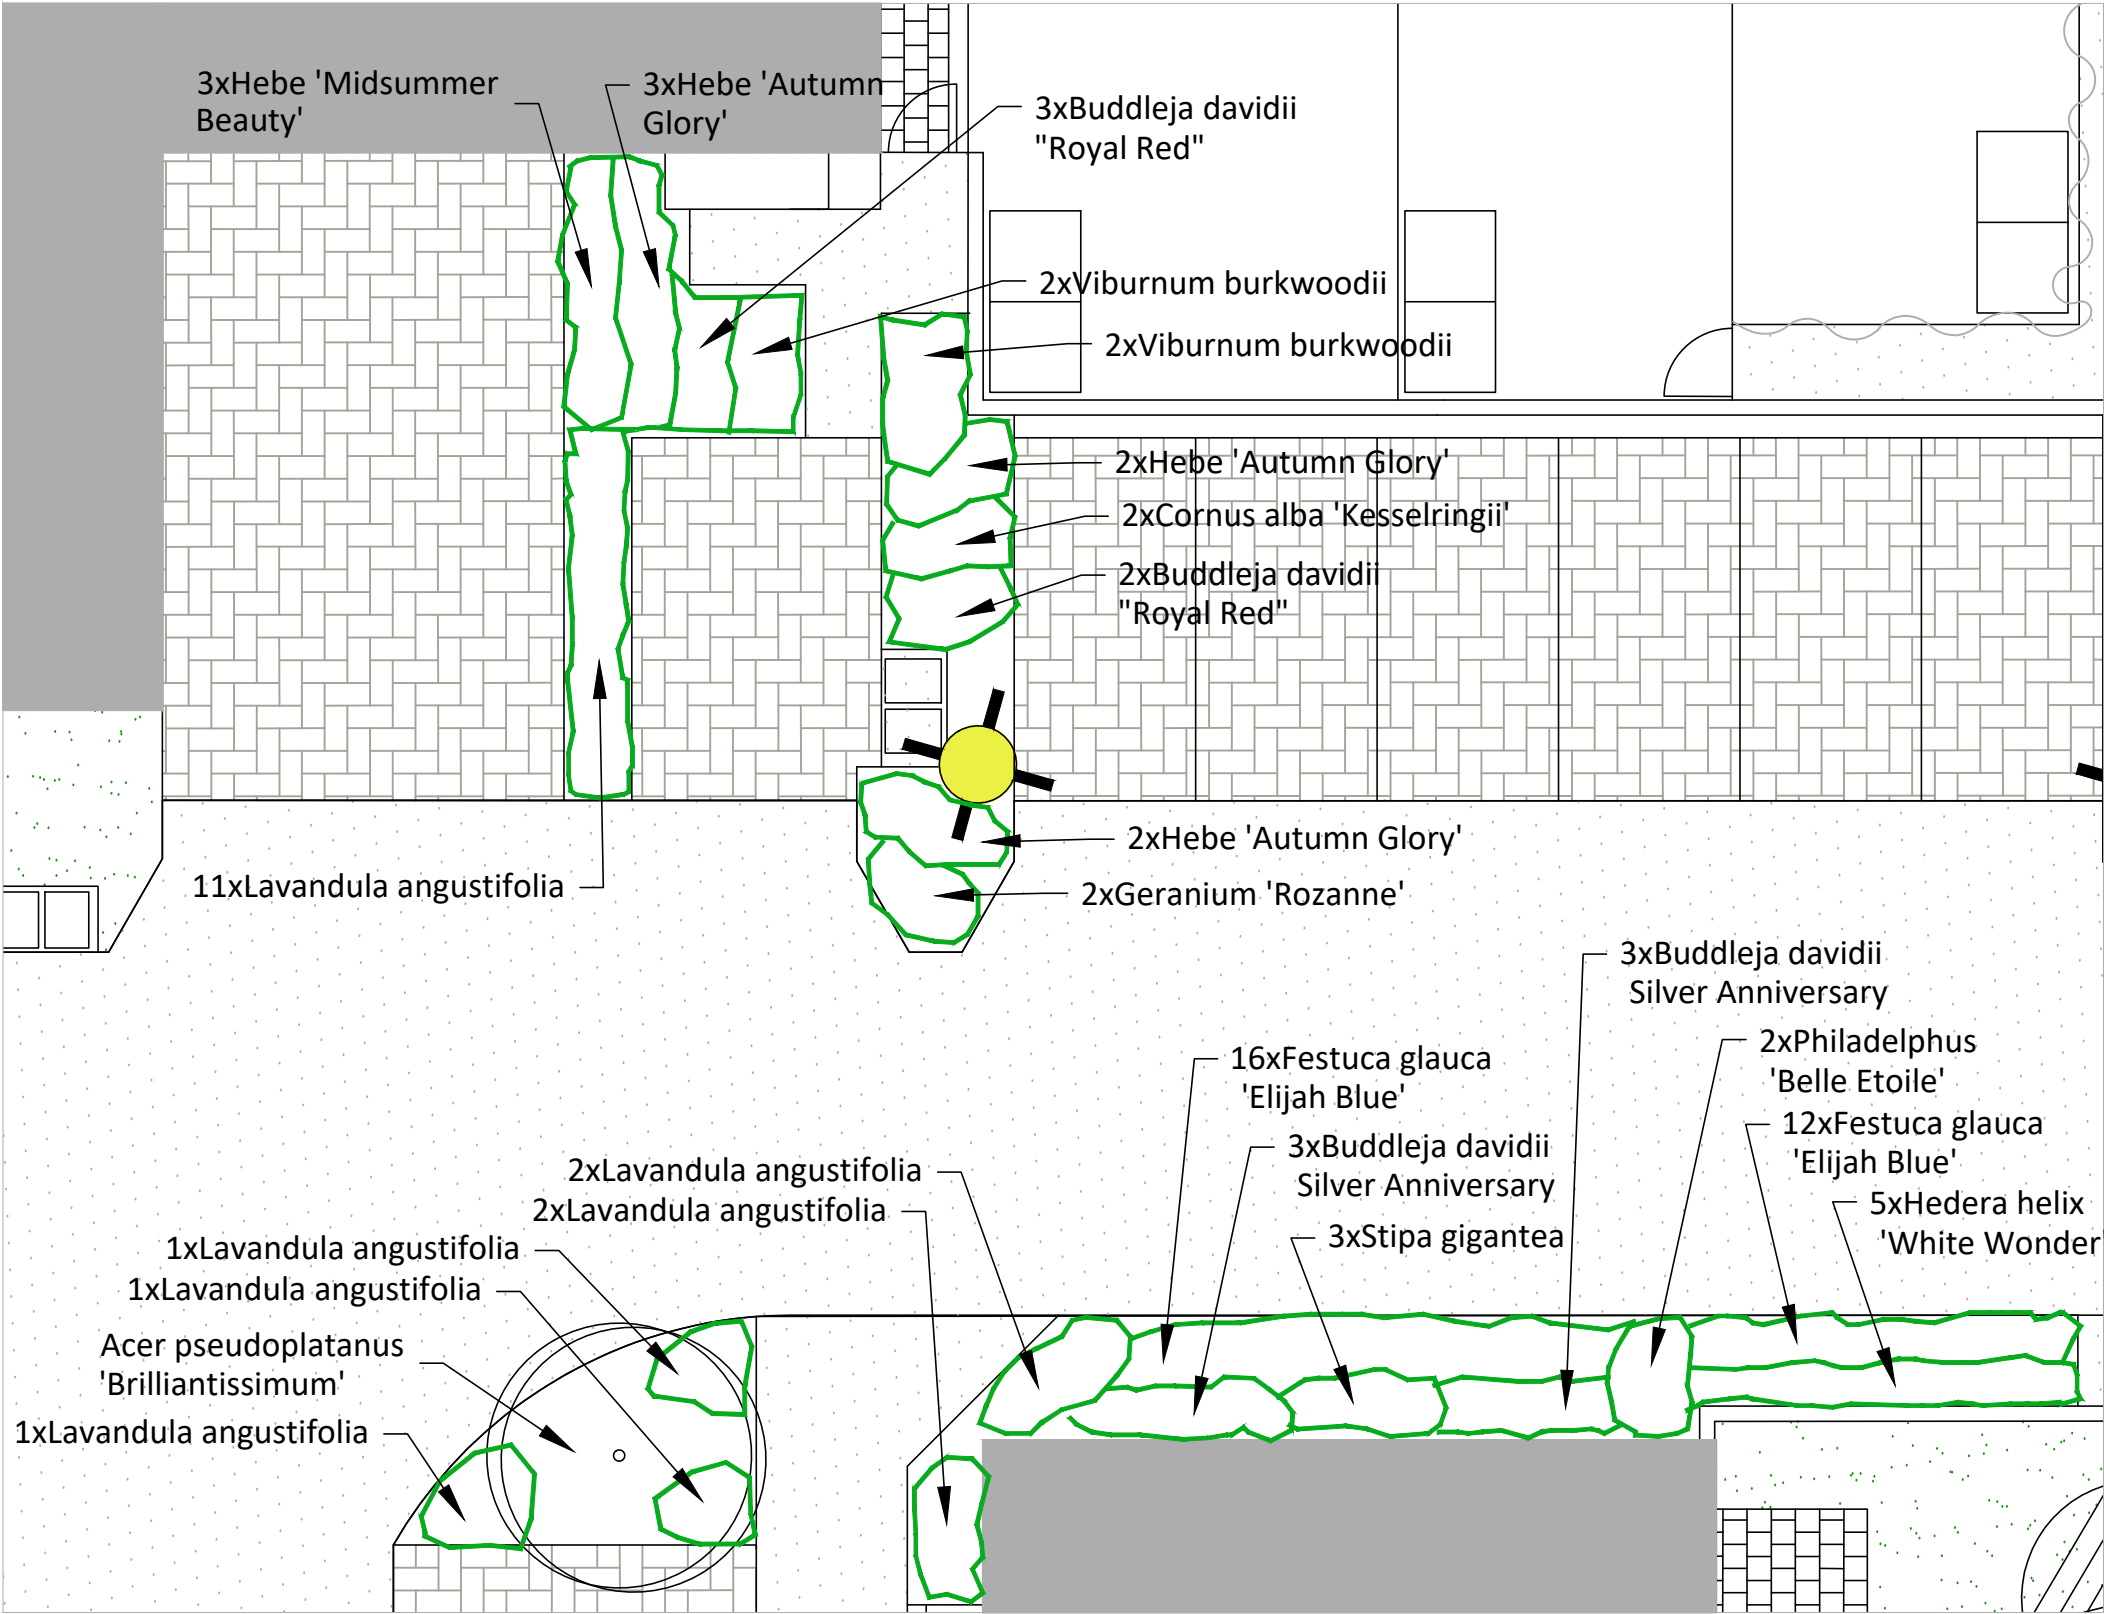

16024-RM-114			
PLANT SCHEDULE			
SHRUBS		POT SIZE	NUMB
6.	Hebe 'Autumn Glory'	2 litre	5
7.	Hebe 'Midsummer Beauty'	3 litre	3
11.	Lavandula angustifolia	2 litre	21
16.	Viburnum burkwoodii	2 litre	4
18.	Buddleja davidii Silver Anniversary	Regular 3 litre	3
19.	Buddleja davidii 'Royal Red'	Regular3 litre	4
21.	Cornus alba 'Kesselringii'	3 litre	2
30.	Philadelphus 'Belle Etoile'	3 litre	2
GRASSES			
39.	Festuca glauca 'Elijah Blue'	2 litre	28
41.	Stipa gigantea	3 litre	3
PERENNIALS			
45.	Geranium 'Rozanne'	2 litre	2
GROUND COVER			
60.	Hedera helix 'White Wonder'		5

crescent designs

architecture

columbia house, columbia drive
worthing, west sussex, bn13 3hd
we.n@crescent-designs.co.uk
tel uk 0845 009 2223 fax 01903 691204

client	PLOT LIFE SPV3 LTD		drawing no.	revision
	KINGS CLOSE, YAPTON		16024-RM-114	
	drawing		scale	date
PLANTING PLAN SHEET 4		1:100 @ A3	JAN 18	