


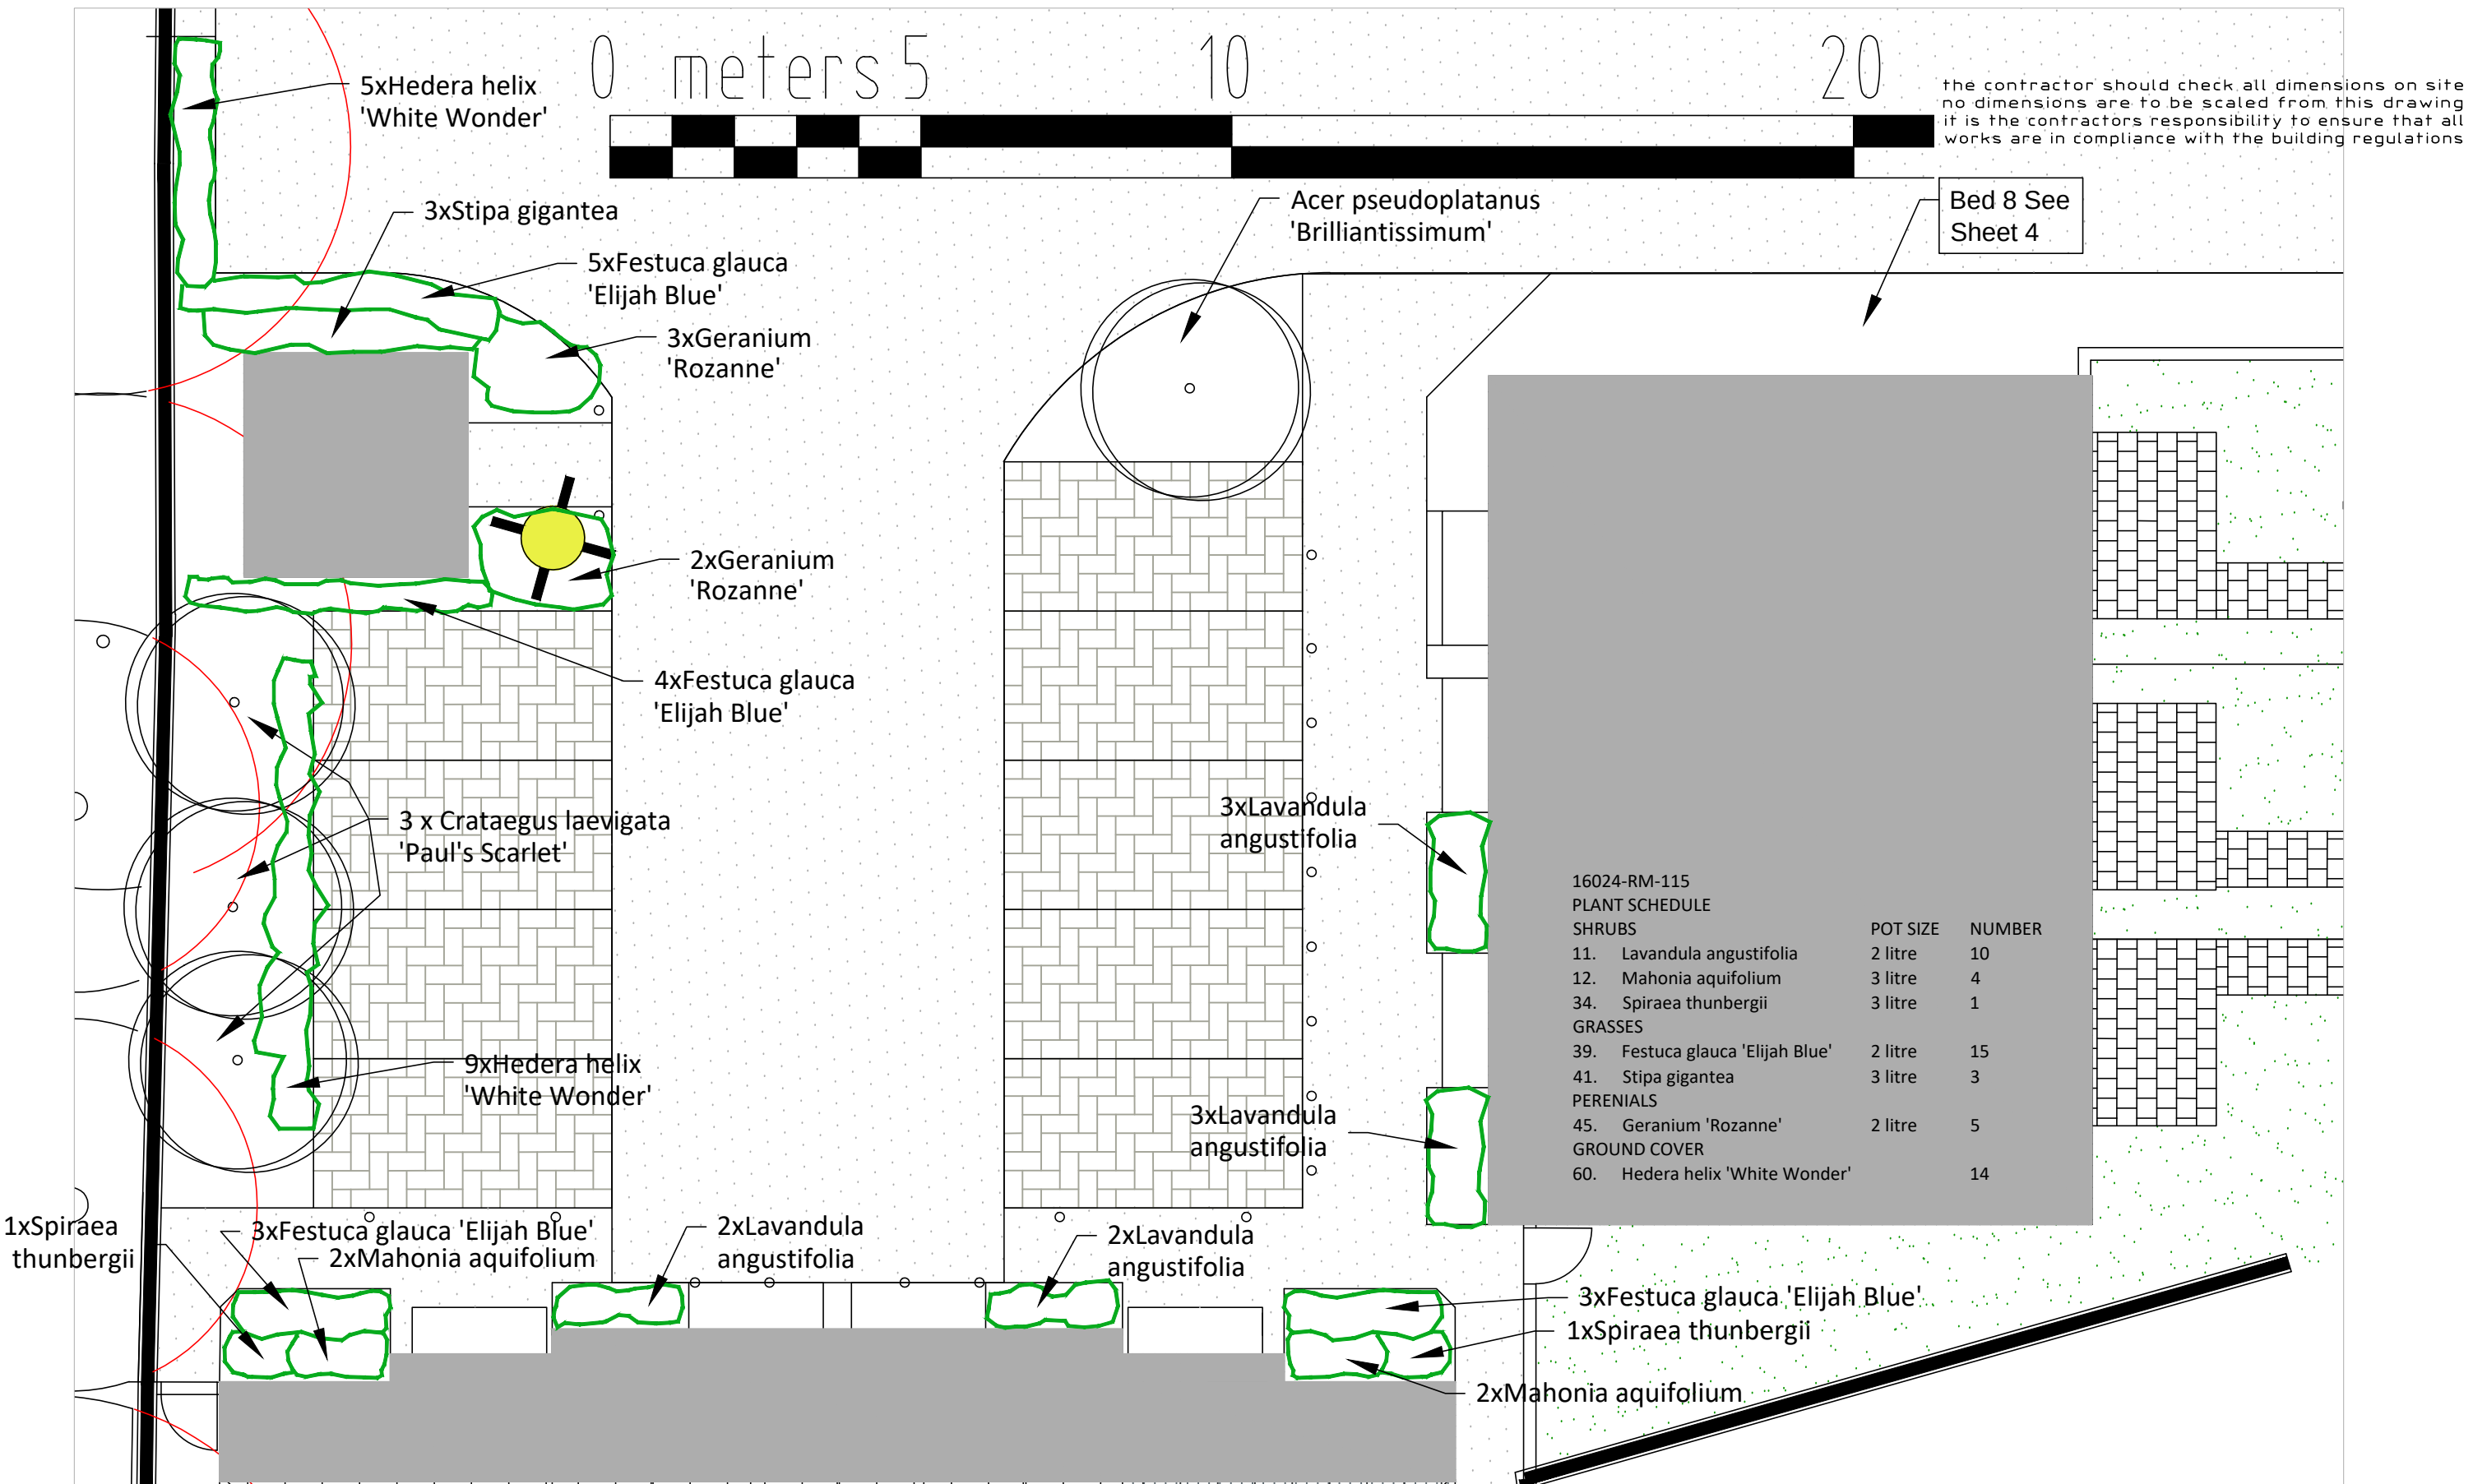

crescent designs

architecture

columbia house, columbia drive
worthing, west sussex, bn13 3hd
we.r@ crescent-designs.co.uk

tel uk 0845 009 2223

fax 01903 691204



client PLOT LIFE SPV3 LTD

project KINGS CLOSE, YAPTON

drawing PLANTING PLAN
SHEET 5

drawing no.

16024-RM-115

revision

drawn CD

scale
1:100 @ A3

date
JAN 18