


BIN STORE TYPE B - SCALE 1:50 Drawing prepared for approval of reserved matters following Outline Planning Approval Y/22/14


REFER TO PLANNING SITE LAYOUT FOR LOCATION
SERVING PLOTS 16-18
elevations

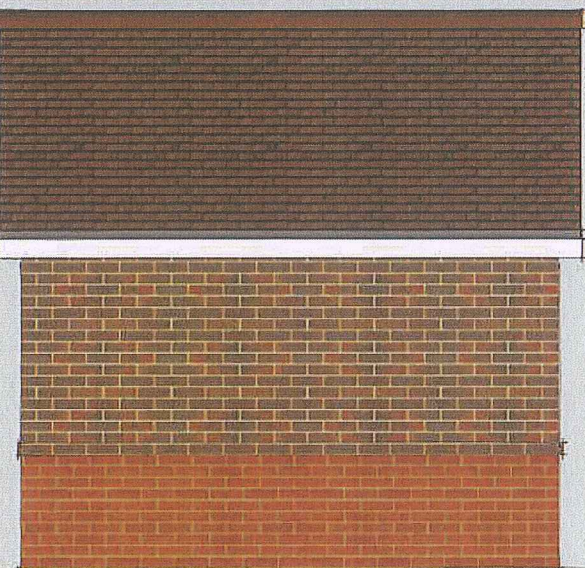


side




front

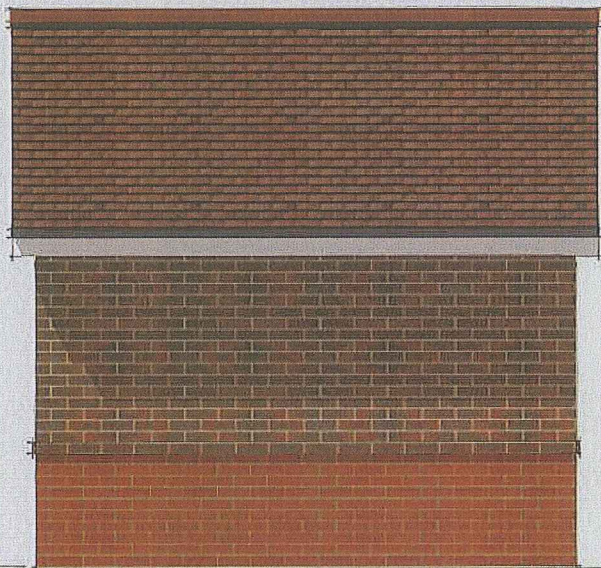

side

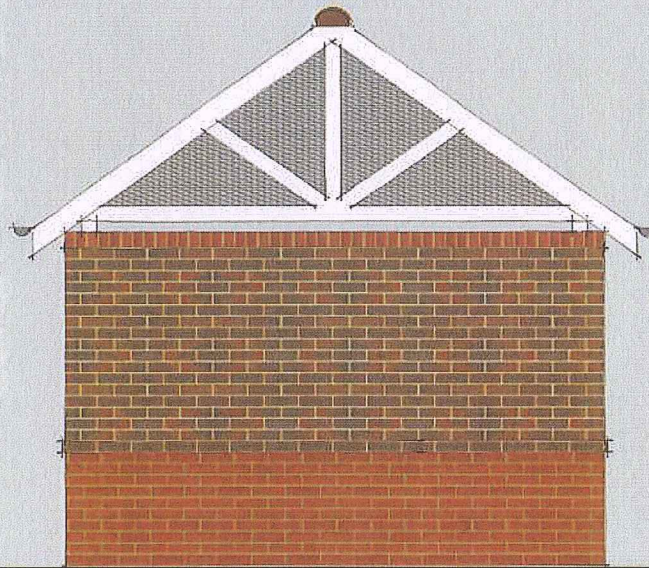


rear

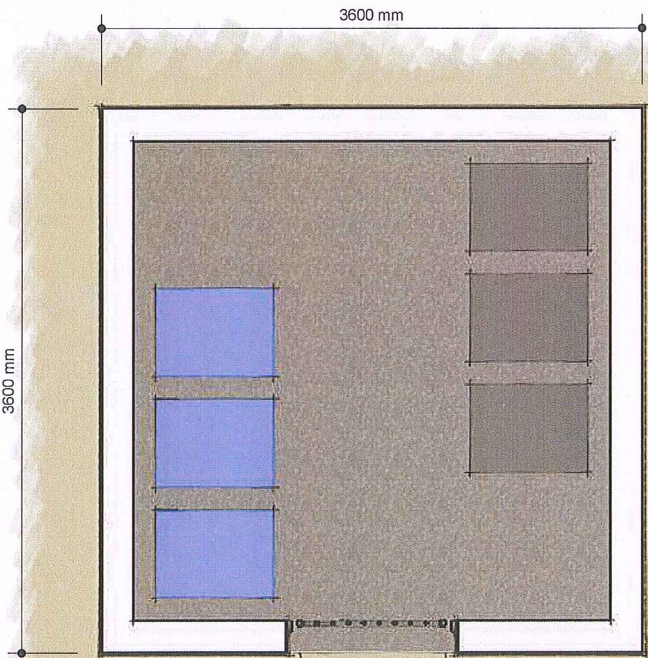

plan

Waste to be stored in secure containers with close fitting lids

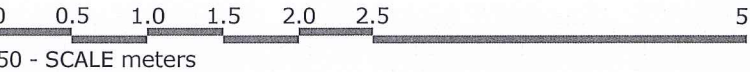

LAND AT KINGS CLOSE YAPTON

client: PLOT LIFE SPV3 LTD date: Nov 2017 scale: 1:50 @ A3
project: LAND AT KINGS CLOSE YAPTON drg no: 16024-RM118 REVA status: reserved matters application

NO DIMENSIONS ARE TO BE SCALED FROM THIS DRAWING (EXCEPT IN THE CASE OF PLANNING APPLICATIONS) - THE CONTRACTOR SHOULD CHECK ALL DIMENSIONS ON SITE - IT IS THE CONTRACTOR'S RESPONSIBILITY TO ENSURE THAT ALL WORKS ARE LAWFUL & IN COMPLIANCE WITH THE BUILDING REGULATIONS - DRAWING INFORMATION IS SUBJECT TO A DETAILED SURVEY OF THE SITE AND THE REQUIREMENTS OF THE LOCAL AUTHORITY PLANNING, BUILDING CONTROL AND HIGHWAY DEPARTMENTS - ALL OS INFORMATION IS REPRODUCED UNDER LICENSE FROM ORDNANCE SURVEY DATA © CROWN COPYRIGHT ALL RIGHTS RESERVED - THE CLIENT WHEN REQUIRED BY THE CONSTRUCTION DESIGN AND MANAGEMENT REGULATIONS SHALL APPOINT AS SOON AS IS PRACTICABLE A COMPETENT PRINCIPLE DESIGNER & PRINCIPLE CONTRACTOR - REFER TO THE DESIGNER'S RISK ASSESSMENT REGISTER AND DRAWING NOTES FOR ASSISTANCE IN IDENTIFICATION OF UNUSUAL OR SIGNIFICANT SAFETY HAZARDS - THE CLIENT AND CONTRACTOR ARE ADVISED TO ENSURE THAT ANY PROPOSED WORKS REQUIRING ACTION UNDER THE PARTY WALL ETC ACT ARE NOT IMPLEMENTED UNTIL APPROPRIATE PARTY WALL AGREEMENTS HAVE BEEN FINALISED - THIS DRAWING HAS BEEN PREPARED FOR PLANNING APPLICATION PURPOSES ONLY

SUBSTITUTION

6-2-18

materials

ROOF Redland Heathland Concrete Plain - Tile Ember 25 Sanded
WALLS ground floor Terca Amberley Red Multi stock facing brick with feature Terca Warnham Red brick plinth and detailing.
Stainless Steel expanded metal mesh backing to Gable Feature
GATE Painted Steel Gate - Dark Grey

safety

Gate to be lockable
Vandal resistant PIR lighting to be installed internally

REV A 05.02.18 - Safety notes added in response to Sussex Police Comments

crescent designs | architecture | worthing

© crescent designs (sussex) ltd | columbia house | columbia drive | worthing west sussex | bn13 3hd
tele: +44 (0)845 009 2223 | fax: +44 (0)1903691204 | email: we.r@crescent-designs.co.uk