


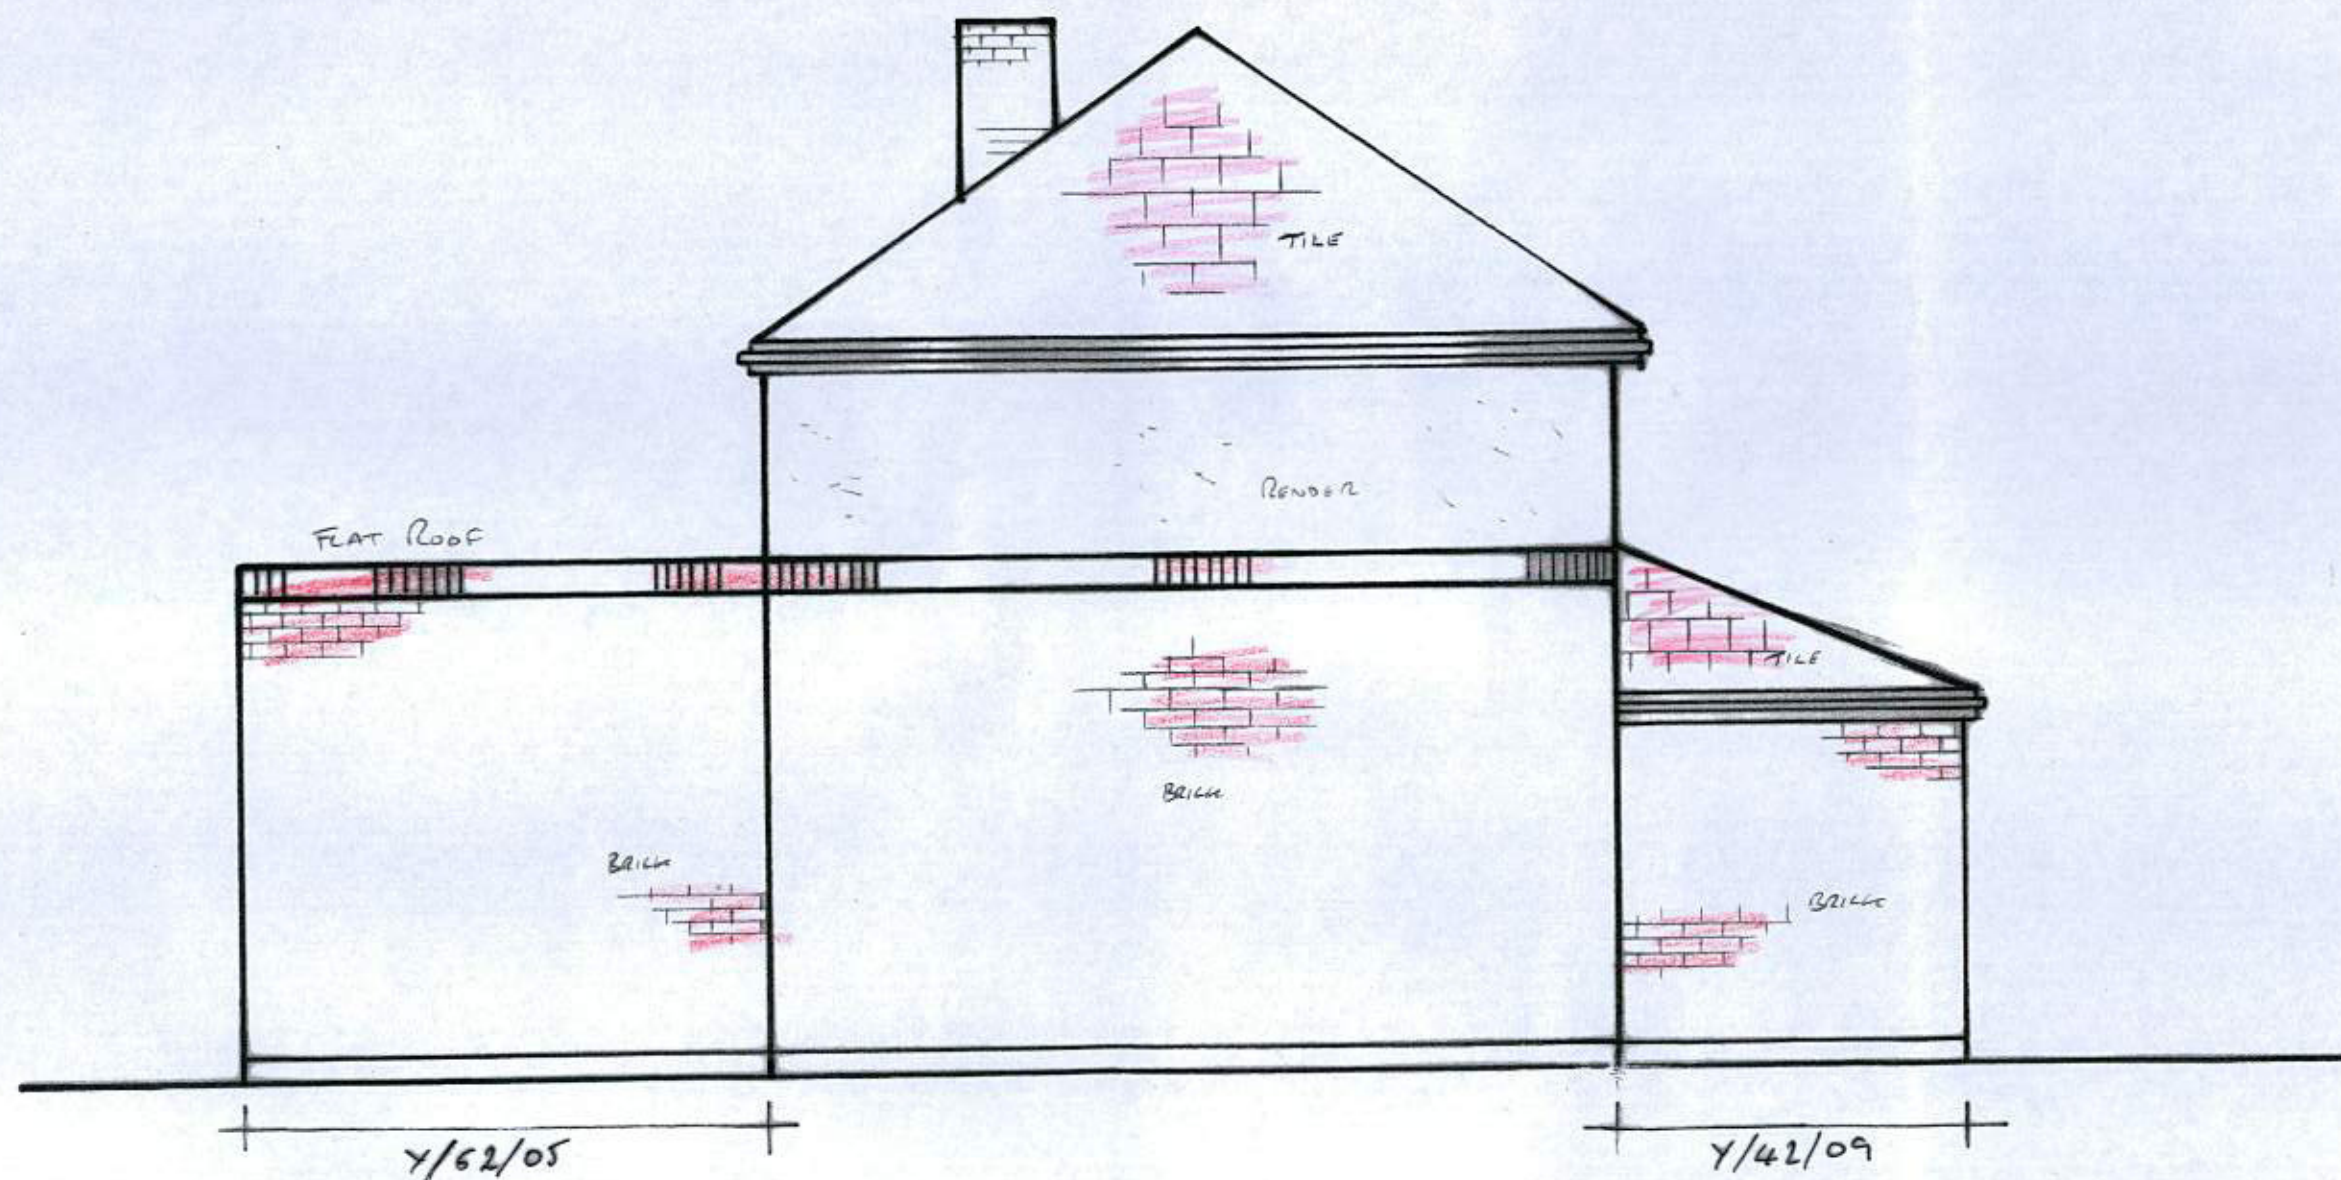

SIDE ELEVATION
EXISTING
(VIEW FROM No. 8)

REAR EXTENSION	
7 MILL VIEW RD YAPTON	
1:50.	No. 8