


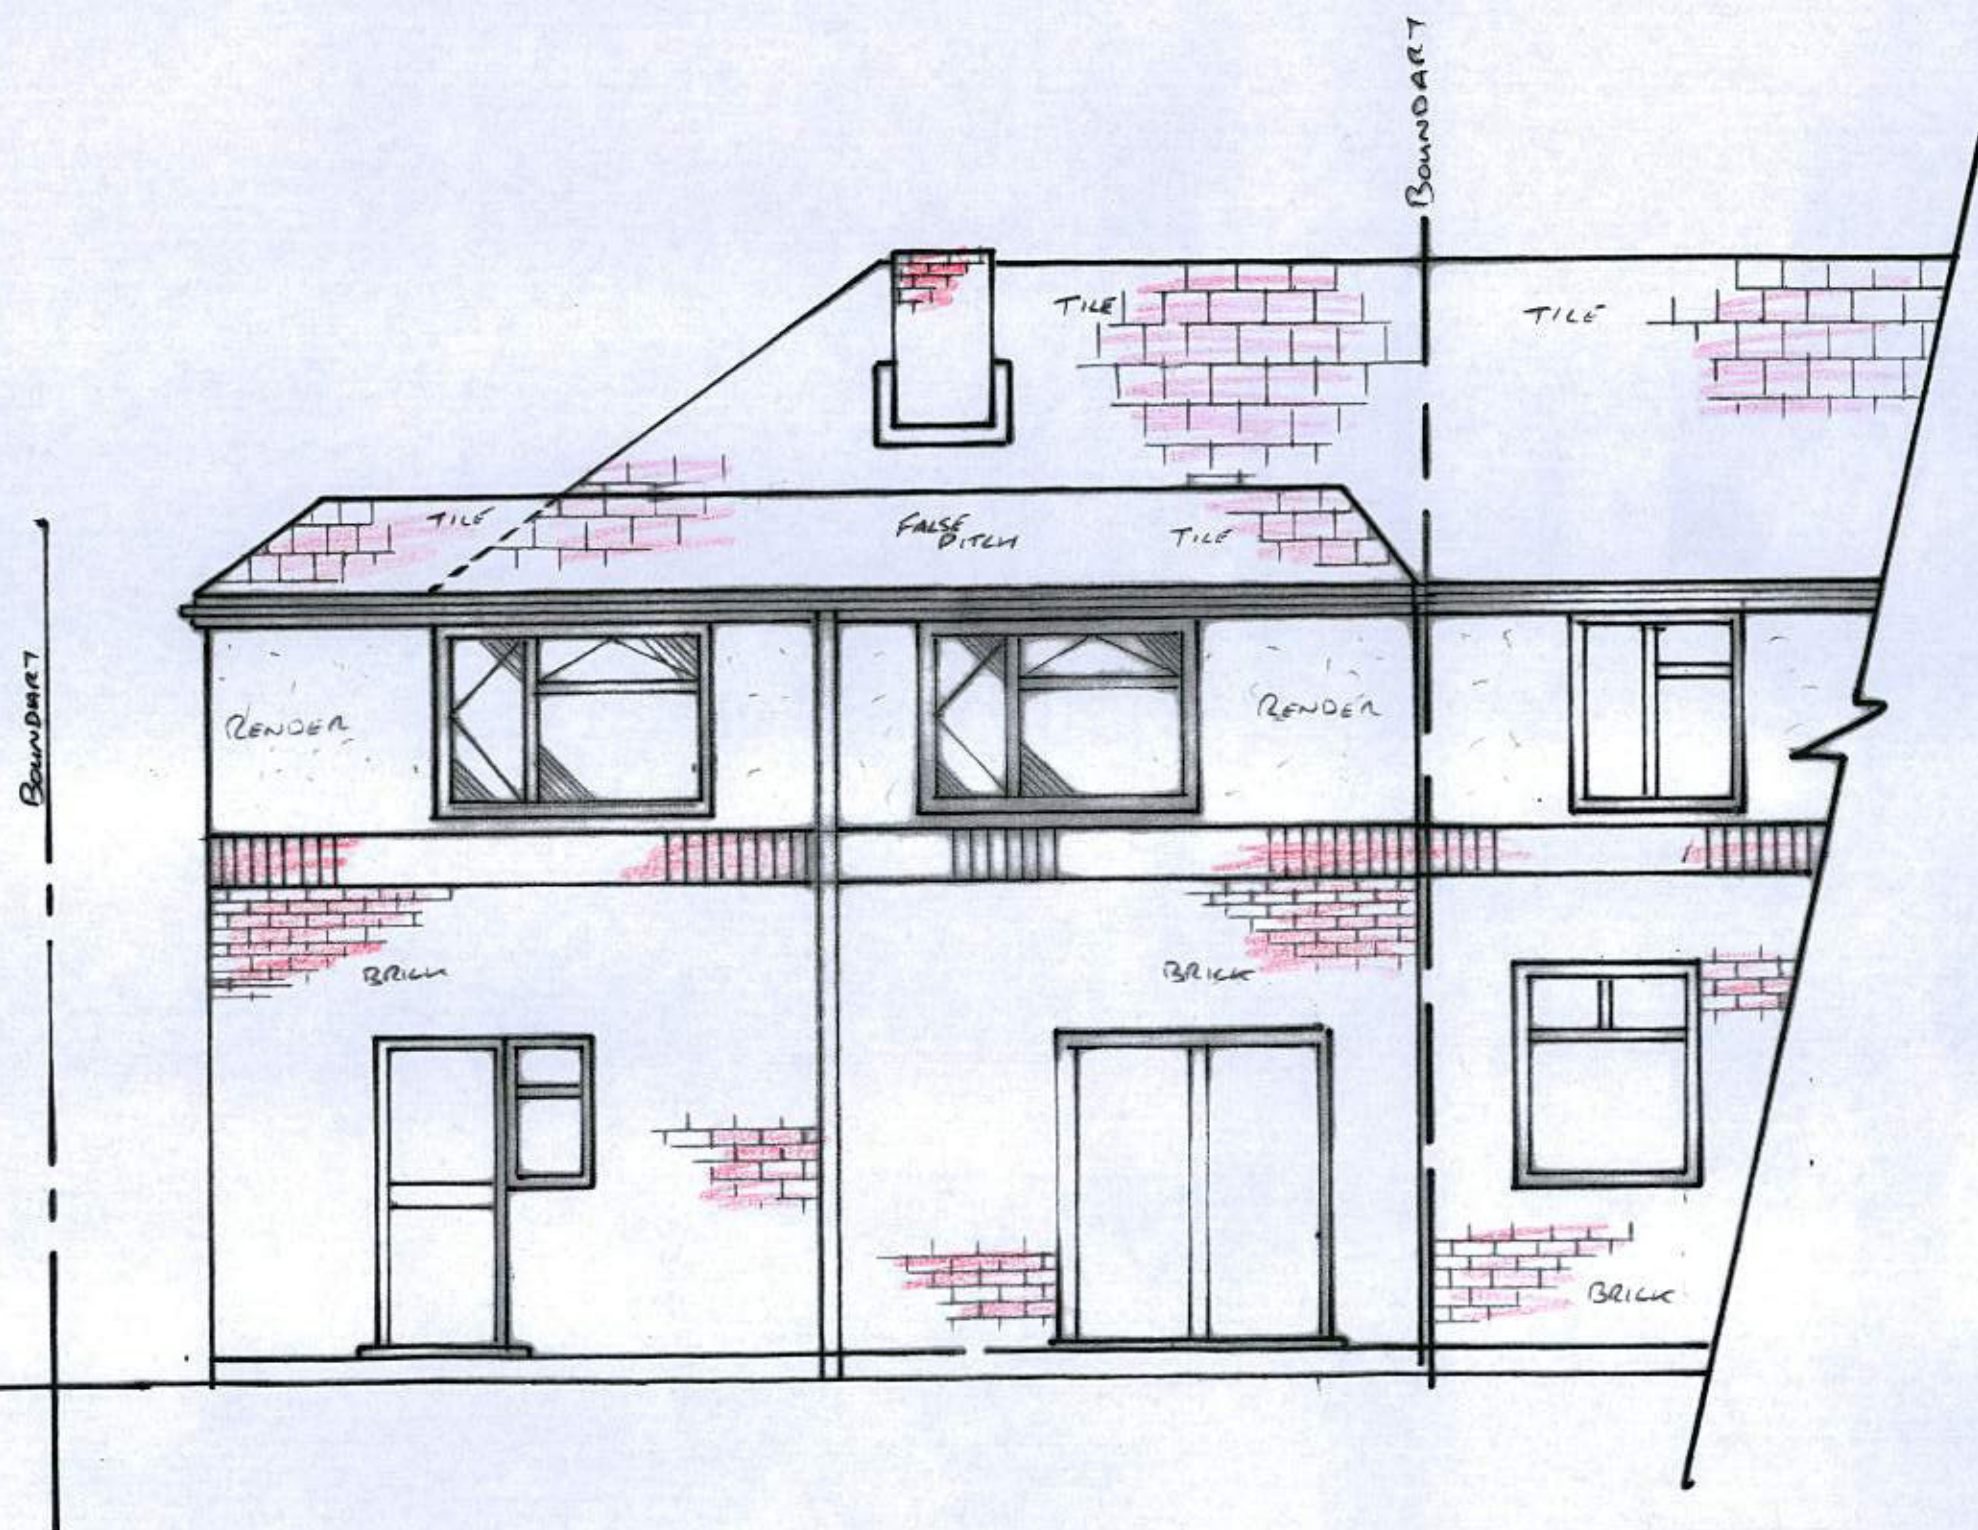

REAR ELEVATION
PROPOSED

REAR EXTENSION	
7 MILE VIEW RD YAPTON	
1:50	No. 12